Appendix A

A) GENERAL NOTES

WORKS TO BE PROVIDED AND INSTALLED BY CONTRACTORS

1. THE CONTRACTORS SHALL BE RESPONSIBLE TO SUPPLY, DESIGN, DELIVERY, INSTALLATION, TESTING AND COMMISSIONING OF THE FORWARD PROCURED EQUIPMENT (FPE) AS SHOWN ON COMPOSITE DRAWINGS.
2. THE CONTRACTORS SHALL CO-ORDINATE ON SITE WITH ALL RELEVANT PARTIES, IN PARTICULAR THE DESIGN AND BUILD CONTRACTOR, FOR THE INSTALLATION.
3. THE CONTRACTORS SHALL SUBMIT ALL FPE INSTALLATION DETAILS TO DESIGN AND BUILD CONTRACTOR FOR CO-ORDINATION AT LEAST 7 DAYS PRIOR TO INSTALLATION.
4. ALL DIMENSIONS SHOWN ON DRAWINGS ARE FOR REFERENCE ONLY. THE CONTRACTORS SHALL BE RESPONSIBLE FOR THE SITE MEASUREMENT TO VERIFY ALL CRITICAL DIMENSIONS BEFORE INSTALLATION AND DELIVERY OF EQUIPMENT.
5. ALL FINAL CONNECTION FROM INTERFACING AND CAPPED OFF POINTS (E.G. ISOLATOR, VALVE, ETC.) TO FPE EQUIPMENT SHALL BE PROVIDED AND INSTALLED BY CONTRACTORS.
6. ALL SERVICES IN DARK SOLID LINE AS SHOWN IN THE DRAWINGS SHALL BE PROVIDED AND INSTALLED BY THE CONTRACTORS UNLESS OTHERWISE SPECIFIED.
7. SETTING OUT OF B.S. PROVISIONS AND BUILDER'S WORKS FOR EQUIPMENT IS FOR INDICATION ONLY. EXACT LOCATION SHALL BE COORDINATED WITH THE DESIGN AND BUILD CONTRACTOR & VERIFIED ON SITE PRIOR TO INSTALLATION.
8. THE CONTRACTORS SHALL BE RESPONSIBLE TO SEAL UP ALL AROUND OF THE EQUIPMENT FOR AIR TIGHTNESS INCLUDING AIR TIGHT CEILING OPENING, CEILING JUNCTION, HANGER WALL, SUNKEN SLAB, INTERFACE BETWEEN FLOOR FINISH AND EQUIPMENT, ETC. IF APPLICABLE.
9. THE CONTRACTORS SHALL BE RESPONSIBLE TO SUPPLY AND INSTALL ALL REQUIRED MATERIAL, FITTING, CABLES, PIPEWORKS, DUCTWORKS, ETC. FOR CONNECTING THE EQUIPMENT TO THE CORRESPONDING BUILDING SERVICES PROVISION BY DESIGN AND BUILD CONTRACTOR AND DESIGN AND BUILD CONTRACTOR'S SUBCONTRACTORS AS SHOWN ON THE COMPOSITE DRAWINGS. ANY REVISION OR ADDITIONAL WORKS ON THE BUILDING SERVICES PROVISIONS, INCLUDING BUT NOT LIMITED TO FIRE SERVICE, LIGHTING, AIR-CONDITIONING & MECHANICAL VENTILATION, DRAINAGE, WATER SUPPLY POINT, MEDICAL GAS OUTLET, ETC., SHALL BE RESPONSIBLE BY CONTRACTORS TO ENSURE THE DESIGN PERFORMANCE WOULD BE NOT AFFECTED AND DEGRADED AFTER INSTALLATION OF EQUIPMENT.
10. THE CONTRACTORS SHALL ENSURE THAT THEIR EQUIPMENT CAN BE DELIVERED TO SITE UPON COORDINATION AND AGREEMENT WITH DESIGN AND BUILD CONTRACTOR ON THE DELIVERY ROUTE AND WORKING SCHEDULE. ALL COSTS FOR ADDITIONAL OR MODIFICATION WORKS RELATED TO BUILDER WORKS SHALL BE BORNE BY THE CONTRACTORS.
11. ALL EQUIPMENT WALL AND FALSE CEILING PANEL CUT OFF,PIPE SLEEVE,SEALING AND MAKE GOOD WORKS SHALL BE DESIGNED, PROVIDED & INSTALLED BY THE CONTRACTORS.
12. SUPPORTING FRAME FOR FPE EQUIPMENT SHALL BE DESIGNED, PROVIDED & INSTALLED BY THE CONTRACTORS, UNLESS OTHERWISE SPECIFIED.
13. THE CONTRACTORS SHALL BE RESPONSIBLE FOR COVER UP ALL CABLE CONTAINMENT (TRUNKING & JUNCTION).
14. THE CONTRACTORS SHALL BE RESPONSIBLE TO DESIGN THE PROVISION FOR MAINTENANCE (E.G. MOUNTING HOOD,ACCESS PANEL, ACCESS DOOR, ETC).
15. ALL FINAL CONNECTION FROM ISOLATION / GATE VALES AND CAPPED-OFF POINTS TO FPE EQUIPMENT WOULD BE PROVIDED AND INSTALLED BY THE CONTRACTORS.
16. THE CONTRACTORS SHALL BE RESPONSIBLE TO ENSURE THEIR INSTALLATION TO COMPLY WITH ALL RELEVANT REGULATION, GUIDELINE, STANDARD, ETC.
17. ALL TEMPORARY WORKING PLATFORM SUCH AS SCAFFOLDING AND MOBILE PLATFORM, ETC. FOR EQUIPMENT INSTALLATION SHALL BE PROVIDED BY THE CONTRACTORS. SAFE WORKING PLATFORM TO THE SATISFACTION OF THE DESIGN AND BUILD CONTRACTOR TO BE PROVIDED BY THE CONTRACTORS.
18. EQUIPOTENTIAL BONDING FOR MEDICAL EQUIPMENT SHOULD BE FINISHED BY THE CONTRACTORS.
19. IF ANY WATER CONNECTION FROM BUILDING CENTRAL WATER SUPPLY SYSTEM, THE CONTRACTORS SHALL EMPLOY LICENSED PLUMBER TO CARRY OUT ALL SUBMISSION (E.G WWO 542 AND WWO46,ETC) AND INSTALLATION / WORKS TO FULFILL WSD REQUIREMENTS.
20. THE CONTRACTORS SHALL BE RESPONSIBLE FOR ALL STATUTORY SUBMISSIONS FOR ANY REVISION OR ADDITIONAL WORKS ON SITE TO SUIT THE INSTALLATION AND DAILY OPERATION OF THE EQUIPMENT IF REQUIRED.
21. THE CONTRACTOR SHALL BE RESPONSIBLE FOR SEALING UP THE RESERVED WALL OPENING AND PROVIDING AND INSTALLING THE APPROPRIATE FIRE BARRIERS, FIRE-STOP SEALANTS, FIRE-STOP BLOCKS, ETC. AS NECESSARY TO MAINTAIN THE FIRE RESISTANCE RATING, WHERE APPLICABLE.
22. THE CONTRACTORS SHALL BE RESPONSIBLE TO RE-PROVIDE, REINSTATE AND MAKE GOOD OF THE FIRE BARRIERS, FIRE-STOP SEALANTS, FIRE-STOP BLOCKS, ETC. FOR FIRE COMPARTMENTATION, FIRE RATED ENCLOSURE, CABLE TRAYS, PIPES AND OTHER PENETRATIONS REQUIRED FOR EQUIPMENT INSTALLATION TO MAINTAIN THE FIRE RESISTANCE RATING, WHERE APPLICABLE.
23. THE DETAIL OF WORKS DEMARCATION BETWEEN THE CONTRACTOR AND THE DESIGN AND BUILD CONTRACTOR SHALL BE REFERRED TO THE LAYOUT AND ELEVATION DRAWINGS.

C) ROOM CONDITIONS

ROOM NAME: SATELLITE REHABILITATION ROOM (A.4.3.25, A3.3.2, A1.3.1 AND A2.5.1)

a) TEMPERATURE IN SUMMER & WINTER : 24°C
b) HUMIDITY IN SUMMER & WINTER : 60%RH
c) ILLUMINATION LEVEL : 300LUX
d) FALSE CEILING HEIGHT : 3000mm AFFL
e) CEILING FINISH : ACOUSTIC ALUMINUM TILE SUSPENDED CEILING (FOR NON-CLINICAL AREA)
f) WALL FINISH : SOLVENT-BASED ANTI-BACTERIAL EMULSION PAINT SYSTEM
g) FLOOR FINISH : RESILIENT VINYL SHEET (FOAM BACKED)
h) SKIRTING FINISH : VINYL-COVED WITH ALUMINUM EDGE
i) CEILING SLAB IMPOSED LOAD : 1.5kPa

B) LEGEND

ELECTRICAL INSTALLATION

ZZ [S] XX — DP SWITCHED 13A FUSED SPUR UNIT WITH PILOT LIGHT (MOUNTING LEVEL AT 300mm AFCL, UNLESS OTHERWISE SPECIFIED)
"XX" DENOTED THE POWER SUPPLY, E FOR ESSENTIAL, U FOR UPS, INTEGRATED WITH PILOT LIGHT FOR SOCKET AND FUSE SPUR UNIT

REFLECTED CEILING PLAN

- SAG — 600X600 SUPPLY AIR GRILLE
- RAG — 600X600 RETURN AIR GRILLE
- SPRINKLER HEAD
- FS — LOUD SPEAKER FOR AVAS SYSTEM
- VISUAL FIRE ALARM FOR AVAS SYSTEM
- (S) — MULTI SENSOR SMOKE & HEAT DETECTOR
- 1200mmX600mm RECESSED TYPE LED LIGHT PANEL
- 600mmX600mm RECESSED TYPE LED LIGHT PANEL
- RECESSED LED DOWNLIGHT
- RECESSED LED DOWNLIGHT TO IP65
- MS — MOTION SENSOR
- T — THERMOSTAT

COMPOSITE DRAWING SUBMISSION

REVISIONS

NUMBER	DESCRIPTION	DATE
0	FIRST SUBMISSION	MAR 2023
1	SECOND SUBMISSION	JUN 2023
2	THIRD SUBMISSION	DEC 2023

MAIN CONTRACTOR:
中國建築工程(香港)有限公司
CHINA STATE CONSTRUCTION ENGINEERING (HONG KONG) LIMITED

ARCHITECT
王歐陽(香港)有限公司
WONG & OUYANG (HK) LTD

STRUCTURAL ENGINEER

BUILDING SERVICES ENGINEER
wsp

LANDSCAPE DESIGNER
ADI

INTERIOR DESIGNER

MODULAR CONSTRUCTION DESIGNER
中國海龍建築科技有限公司
CHINA STATE HAILONG CONSTRUCTION TECHNOLOGY COMPANY LIMITED

MEDICAL CONSULTANT
中建國際醫療產業發展有限公司
CHINA STATE CONSTRUCTION INT'L MEDICAL INDUSTRY DEVELOPMENT CO., LTD.

CONTRACT NO.
SS K514

PROGRAMME NO.
001MZ & 116MH

PROJECT
DESIGN AND CONSTRUCTION OF CHINESE MEDICINE HOSPITAL AND GOVERNMENT CHINESE MEDICINES TESTING INSTITUTE IN TSEUNG KWAN O

DRAWING TITLE
COMPOSITE DRAWING OF CEILING HOIST WITH WALKING & LIFTING SLING SYSTEM AT 4-7F
GENERAL NOTES AND LEGEND


DRAWN BY RW/KL	DATE DEC2023
CHECKED BY KT	DATE DEC2023
SCALE N.T.S.	JOB NO. BJY
DRAWING NUMBER BS/8515/A/COM/FPE-C3-03c/001	REV 2

ARCHITECTURAL SERVICES DEPARTMENT

C) EQUIPMENT SCHEDULE AND DESIGN AND BUILD CONTRACTOR'S PROVISIONS

FPE ITEM NO	DESCRIPTION (QUANTITY)	DESIGN AND BUILD CONTRACTOR'S PROVISIONS	FLOOR / AREA (SOA REF.)
FPE–C3–03c	CEILING HOIST WITH WALKING & LIFTING SLING SYSTEM (QTY: TOTAL 4 SETS)	FOR EACH SET OF FPE: 1. POWER: 1 x 13A FUSED SPUR UNIT WITH PILOT LIGHT (NORMAL POWER)	4F A4.3.25 SATELLITE REHABILITATION ROOM 5F A3.3.2 SATELLITE REHABILITATION ROOM 6F A1.3.1 SATELLITE REHABILITATION ROOM 7F A2.5.1 SATELLITE REHABILITATION ROOM

D) DEMARCATION DIAGRAM:

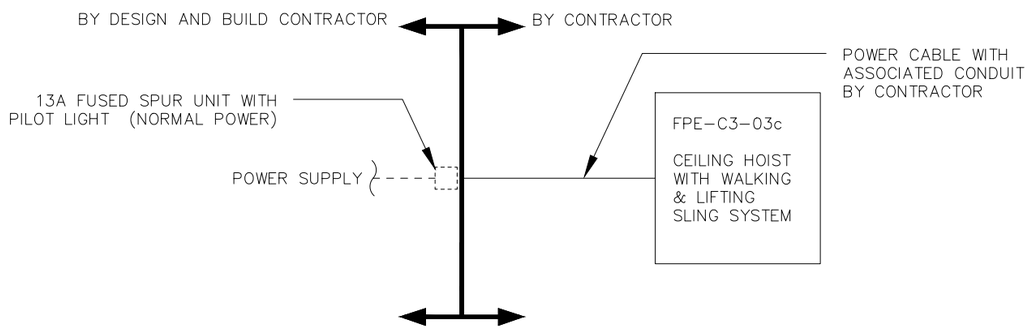

E) DRAWING LIST

DRAWING NO.	REVISION	DRAWING TITLE
BS/8515/A/COM/FPE–C3–03c/001	2	COMPOSITE DRAWING OF CEILING HOIST WITH WALKING & LIFTING SLING SYSTEM AT 4–7F GENERAL NOTES AND LEGEND
BS/8515/A/COM/FPE–C3–03c/002	3	COMPOSITE DRAWING OF CEILING HOIST WITH WALKING & LIFTING SLING SYSTEM AT 4–7F DEMARCATION DIAGRAM, EQUIPMENT SCHEDULE, DESIGN AND BUILD CONTRACTOR'S PROVISIONS AND DRAWING LIST
BS/8515/A/COM/FPE–C3–03c/201	3	COMPOSITE DRAWING OF CEILING HOIST WITH WALKING & LIFTING SLING SYSTEM AT 4–7F LAYOUT PLAN (1 OF 4)
BS/8515/A/COM/FPE–C3–03c/202	3	COMPOSITE DRAWING OF CEILING HOIST WITH WALKING & LIFTING SLING SYSTEM AT 4–7F LAYOUT PLAN (2 OF 4)
BS/8515/A/COM/FPE–C3–03c/203	2	COMPOSITE DRAWING OF CEILING HOIST WITH WALKING & LIFTING SLING SYSTEM AT 4–7F LAYOUT PLAN (3 OF 4)
BS/8515/A/COM/FPE–C3–03c/204	2	COMPOSITE DRAWING OF CEILING HOIST WITH WALKING & LIFTING SLING SYSTEM AT 4–7F LAYOUT PLAN (4 OF 4)
BS/8515/A/COM/FPE–C3–03c/205	4	COMPOSITE DRAWING OF CEILING HOIST WITH WALKING & LIFTING SLING SYSTEM AT 4–7F REFLECTED CEILING PLAN (1 OF 4)
BS/8515/A/COM/FPE–C3–03c/206	4	COMPOSITE DRAWING OF CEILING HOIST WITH WALKING & LIFTING SLING SYSTEM AT 4–7F REFLECTED CEILING PLAN (2 OF 4)
BS/8515/A/COM/FPE–C3–03c/207	4	COMPOSITE DRAWING OF CEILING HOIST WITH WALKING & LIFTING SLING SYSTEM AT 4–7F REFLECTED CEILING PLAN (3 OF 4)
BS/8515/A/COM/FPE–C3–03c/208	4	COMPOSITE DRAWING OF CEILING HOIST WITH WALKING & LIFTING SLING SYSTEM AT 4–7F REFLECTED CEILING PLAN (4 OF 4)

DRAWING NO.	REVISION	DRAWING TITLE
BS/8515/A/COM/FPE–C3–03c/301	0	COMPOSITE DRAWING OF CEILING HOIST WITH WALKING & LIFTING SLING SYSTEM AT 4–7F 4F KEY PLAN
BS/8515/A/COM/FPE–C3–03c/302	0	COMPOSITE DRAWING OF CEILING HOIST WITH WALKING & LIFTING SLING SYSTEM AT 4–7F 5F KEY PLAN
BS/8515/A/COM/FPE–C3–03c/303	0	COMPOSITE DRAWING OF CEILING HOIST WITH WALKING & LIFTING SLING SYSTEM AT 4–7F 6F KEY PLAN
BS/8515/A/COM/FPE–C3–03c/304	0	COMPOSITE DRAWING OF CEILING HOIST WITH WALKING & LIFTING SLING SYSTEM AT 4–7F 7F KEY PLAN
BS/8515/A/COM/FPE–C3–03c/901	3	COMPOSITE DRAWING OF CEILING HOIST WITH WALKING & LIFTING SLING SYSTEM AT 4–7F 4F ELEVATION A
BS/8515/A/COM/FPE–C3–03c/902	3	COMPOSITE DRAWING OF CEILING HOIST WITH WALKING & LIFTING SLING SYSTEM AT 4–7F 5F ELEVATION A
BS/8515/A/COM/FPE–C3–03c/903	3	COMPOSITE DRAWING OF CEILING HOIST WITH WALKING & LIFTING SLING SYSTEM AT 4–7F 6F ELEVATION A
BS/8515/A/COM/FPE–C3–03c/904	4	COMPOSITE DRAWING OF CEILING HOIST WITH WALKING & LIFTING SLING SYSTEM AT 4–7F 7F ELEVATION A

COMPOSITE DRAWING SUBMISSION

REVISIONS

NUMBER	DESCRIPTION	DATE
0	FIRST SUBMISSION	MAR 2023
1	SECOND SUBMISSION	JUN 2023
2	THIRD SUBMISSION	DEC 2023
3	FOURTH SUBMISSION	MAY 2024

MAIN CONTRACTOR:
中國建築工程(香港)有限公司
CHINA STATE CONSTRUCTION ENGINEERING (HONG KONG) LIMITED

ARCHITECT
王歐陽(香港)有限公司
WONG & OUYANG (HK) LTD

STRUCTURAL ENGINEER

BUILDING SERVICES ENGINEER

LANDSCAPE DESIGNER

INTERIOR DESIGNER

MODULAR CONSTRUCTION DESIGNER
中國海龍建築科技有限公司
CHINA STATE HAILONG CONSTRUCTION TECHNOLOGY COMPANY LIMITED

MEDICAL CONSULTANT
中建國際醫療產業發展有限公司
CHINA STATE CONSTRUCTION INT'L MEDICAL INDUSTRY DEVELOPMENT CO., LTD.

CONTRACT NO.
SS K514

PROGRAMME NO.
001MZ & 116MH

PROJECT
DESIGN AND CONSTRUCTION OF CHINESE MEDICINE HOSPITAL AND GOVERNMENT CHINESE MEDICINES TESTING INSTITUTE IN TSEUNG KWAN O

DRAWING TITLE
COMPOSITE DRAWING OF CEILING HOIST WITH WALKING & LIFTING SLING SYSTEM AT 4–7F
DEMARCATION DIAGRAM, EQUIPMENT SCHEDULE, DESIGN AND BUILD CONTRACTOR'S PROVISIONS AND DRAWING LIST

DRAWN BY RW/KL	DATE DEC2023
CHECKED BY KT	DATE DEC2023
SCALE N.T.S.	JOB NO. BJY

DRAWING NUMBER: BS/8515/A/COM/FPE–C3–03c/002
REV: 3

ARCHITECTURAL SERVICES DEPARTMENT

B) LEGEND

ELECTRICAL INSTALLATION

ZZ [S] XX	DP SWITCHED 13A FUSED SPUR UNIT WITH PILOT LIGHT (MOUNTING LEVEL AT 300mm AFCL,UNLESS OTHERWISE SPECIFIED) "XX" DENOTED THE POWER SUPPLY, E FOR ESSENTIAL, U FOR UPS, INTEGRATED WITH PILOT LIGHT FOR SOCKET AND FUSE SPUR UNIT

REFLECTED CEILING PLAN

SAG	600X600 SUPPLY AIR GRILLE
RAG	600X600 RETURN AIR GRILLE
⊗	SPRINKLER HEAD
FS	LOUD SPEAKER FOR AVAS SYSTEM
	VISUAL FIRE ALARM FOR AVAS SYSTEM
Ⓢ	MULTI SENSOR SMOKE & HEAT DETECTOR
	1200mmX600mm RECESSED TYPE LED LIGHT PANEL
	600mmX600mm RECESSED TYPE LED LIGHT PANEL
⊙	RECESSED LED DOWNLIGHT
⊙	RECESSED LED DOWNLIGHT TO IP65

C) ROOM CONDITIONS

ROOM NAME: EXERCISE GYMNASIUM (C3.1.10)
LOWER & UPPER LIMBS FUNCTIONAL ROOM (C3.1.1)

a) TEMPERATURE IN SUMMER & WINTER : 24°C
b) HUMIDITY IN SUMMER & WINTER : 60%RH
c) ILLUMINATION LEVEL : 300LUX
d) FALSE CEILING HEIGHT : 3000mm AFFL
e) CEILING FINISH : ALUMINIUM TILE SUSPENDED CEILING
f) WALL FINISH : SOLVENT-BASED ANTI-BACTERIAL EMULSION PAINT SYSTEM
g) FLOOR FINISH : RESILIENT VINYL SHEET (FOAM BACKED)
h) SKIRTING FINISH : VINYL-COVED WITH ALUMINUM EDGE
i) CEILING SLAB IMPOSED LOAD : 1.5kPa

ROOM NAME: DAILY LIVING TRAINING – MODEL HOME (C3.1.11)


a) TEMPERATURE IN SUMMER & WINTER : 24°C
b) HUMIDITY IN SUMMER & WINTER : 60%RH
c) ILLUMINATION LEVEL : 300LUX
d) FALSE CEILING HEIGHT : 2600mm AFFL
e) CEILING FINISH : ALUMINIUM TILE SUSPENDED CEILING
f) WALL FINISH : SOLVENT-BASED ANTI-BACTERIAL EMULSION PAINT SYSTEM
g) FLOOR FINISH : HOMOGENEOUS VINYL SHEET (NON-SLIP) ON SCREED
h) SKIRTING FINISH : VINYL-COVED WITH ALUMINUM EDGE
i) CEILING SLAB IMPOSED LOAD : 1.5kPa

ARCHITECTURAL SERVICES DEPARTMENT

C) EQUIPMENT SCHEDULE AND DESIGN AND BUILD CONTRACTOR'S PROVISIONS

FPE ITEM NO	DESCRIPTION (QUANTITY)	DESIGN AND BUILD CONTRACTOR'S PROVISIONS	FLOOR / AREA (SOA REF.)
FPE–C3–03a	CEILING HOIST WITH WALKING & LIFTING SLING SYSTEM (QTY: TOTAL 2 SETS)	FOR EACH SET OF FPE: 1. POWER: 1 x 13A FUSED SPUR UNIT WITH PILOT LIGHT (NORMAL POWER)	1F C3.1.10 EXERCISE GYMNASIUM C3.1.1 LOWER & UPPER LIMBS FUNCTIONAL TRAINING ROOM
FPE–C3–03b	CEILING HOIST WITH WALKING & LIFTING SLING SYSTEM (QTY: TOTAL 1 SET)	FOR EACH SET OF FPE: 1. POWER: 2 x 13A FUSED SPUR UNIT WITH PILOT LIGHT (NORMAL POWER)	1F C3.1.11 DAILY LIVING TRAINING–MODEL HOME

D) DEMARCATION DIAGRAM:

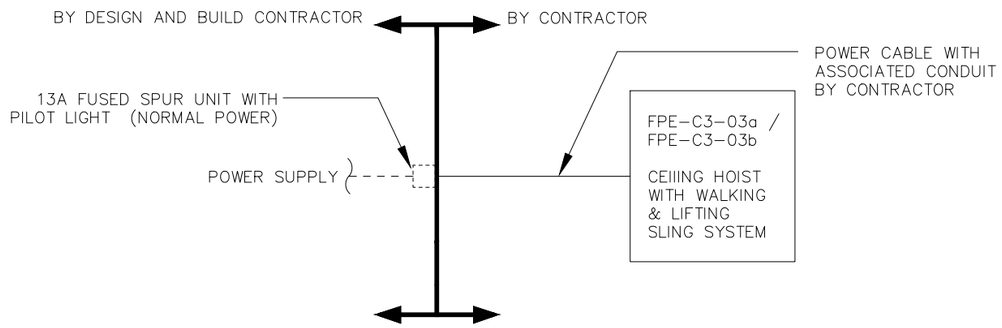

ARCHITECTURAL SERVICES DEPARTMENT

COMPOSITE DRAWING SUBMISSION

REVISIONS

NUMBER	DESCRIPTION	DATE
0	FIRST SUBMISSION	MAR 2023
1	SECOND SUBMISSION	JUN 2023
2	THIRD SUBMISSION	DEC 2023
3	FOURTH SUBMISSION	MAY 2024

H

G

11

ME37 PEDDLER

ME37 PEDDLER

MT29 THERAPY SYSTEM

MT29 THERAPY SYSTEM

TREADMILL

MT24

ERGOMETER

ME23

ERGOMETER

ME21

ME22

LITEGAIT WALKER

MW20

MW21

+550 PARAPET

Ceiling Hoist Fixed Track should be approximately 11,000 mm

Extend Ceiling Hoist Fixed Track 3,000 mm

8000

1500mm

CEILING HOIST FIXED TRACK

FPE-C3-03c CEILING HOIST WITH WALKING & LIFTING SLING SYSTEM (III) C/W CEILING MOUNTING SUPPORT BY CONTRACTOR

CEILING HOIST MOBILE TRACK

Movable rail should be approximately 5,500 mm

Add one Ceiling Hoist Mobile Track

SATELLITE REHABILITATION ROOM

A4.3.25	
219.9	200.0

BS/8515/A/COM/FPE-C3-03c/901

A

ERGO GROUP TABLE

MT16

ERGO MULTI TABLE

MW11

MW11

1 x 13A FUSED SPUR UNIT WITH PILOT LIGHT (NORMAL POWER) AT 2450mm AFFL BY DESIGN AND BUILD CONTRACTOR

+88.05

+88.00

DYNAMIC STAIR TRAINER

MP8

TROL-EQUIP

TROL-EQUIP

MC29 CUFF WEIGHT SET

TROL-EQUIP

TROL-EQUIP

CEILING HOIST FIXED TRACK

Extend Ceiling Hoist Fixed Track 3,000 mm

650

1500mm

1100 mm

HL S CG

CG CG

WTM/5000

10

0 500 1000 1500 2000 2500

MILLIMETRES

1 : 50

4F

A4.3.25 SATELLITE REHABILITATION ROOM

MAIN CONTRACTOR:
中國建築工程(華洲)有限公司 CHINA STATE CONSTRUCTION ENGINEERING (HONG KONG) LIMITED

ARCHITECT
王歐陽(香港)有限公司 WONG & OUYANG (HK) LTD

STRUCTURAL ENGINEER

BUILDING SERVICES ENGINEER

LANDSCAPE DESIGNER

INTERIOR DESIGNER

MODULAR CONSTRUCTION DESIGNER
中國海龍建築科技有限公司 CHINA STATE HAILONG CONSTRUCTION TECHNOLOGY COMPANY LIMITED

MEDICAL CONSULTANT
中建國際醫療產業發展有限公司 CHINA STATE CONSTRUCTION INT'L MEDICAL INDUSTRY DEVELOPMENT CO., LTD.

CONTRACT NO.
SS K514

PROGRAMME NO.
001MZ & 116MH

PROJECT
DESIGN AND CONSTRUCTION OF CHINESE MEDICINE HOSPITAL AND GOVERNMENT CHINESE MEDICINES TESTING INSTITUTE IN TSEUNG KWAN O


DRAWING TITLE
COMPOSITE DRAWING OF CEILING HOIST WITH WALKING & LIFTING SLING SYSTEM AT 4-7F
LAYOUT PLAN (1 OF 4)

DRAWN BY	RW/KL	DATE	DEC2023
CHECKED BY	KT	DATE	DEC2023
SCALE	1:50	JOB NO.	BJY

DRAWING NUMBER: BS/8515/A/COM/FPE-C3-03c/201

REV: 3

ARCHITECTURAL SERVICES DEPARTMENT

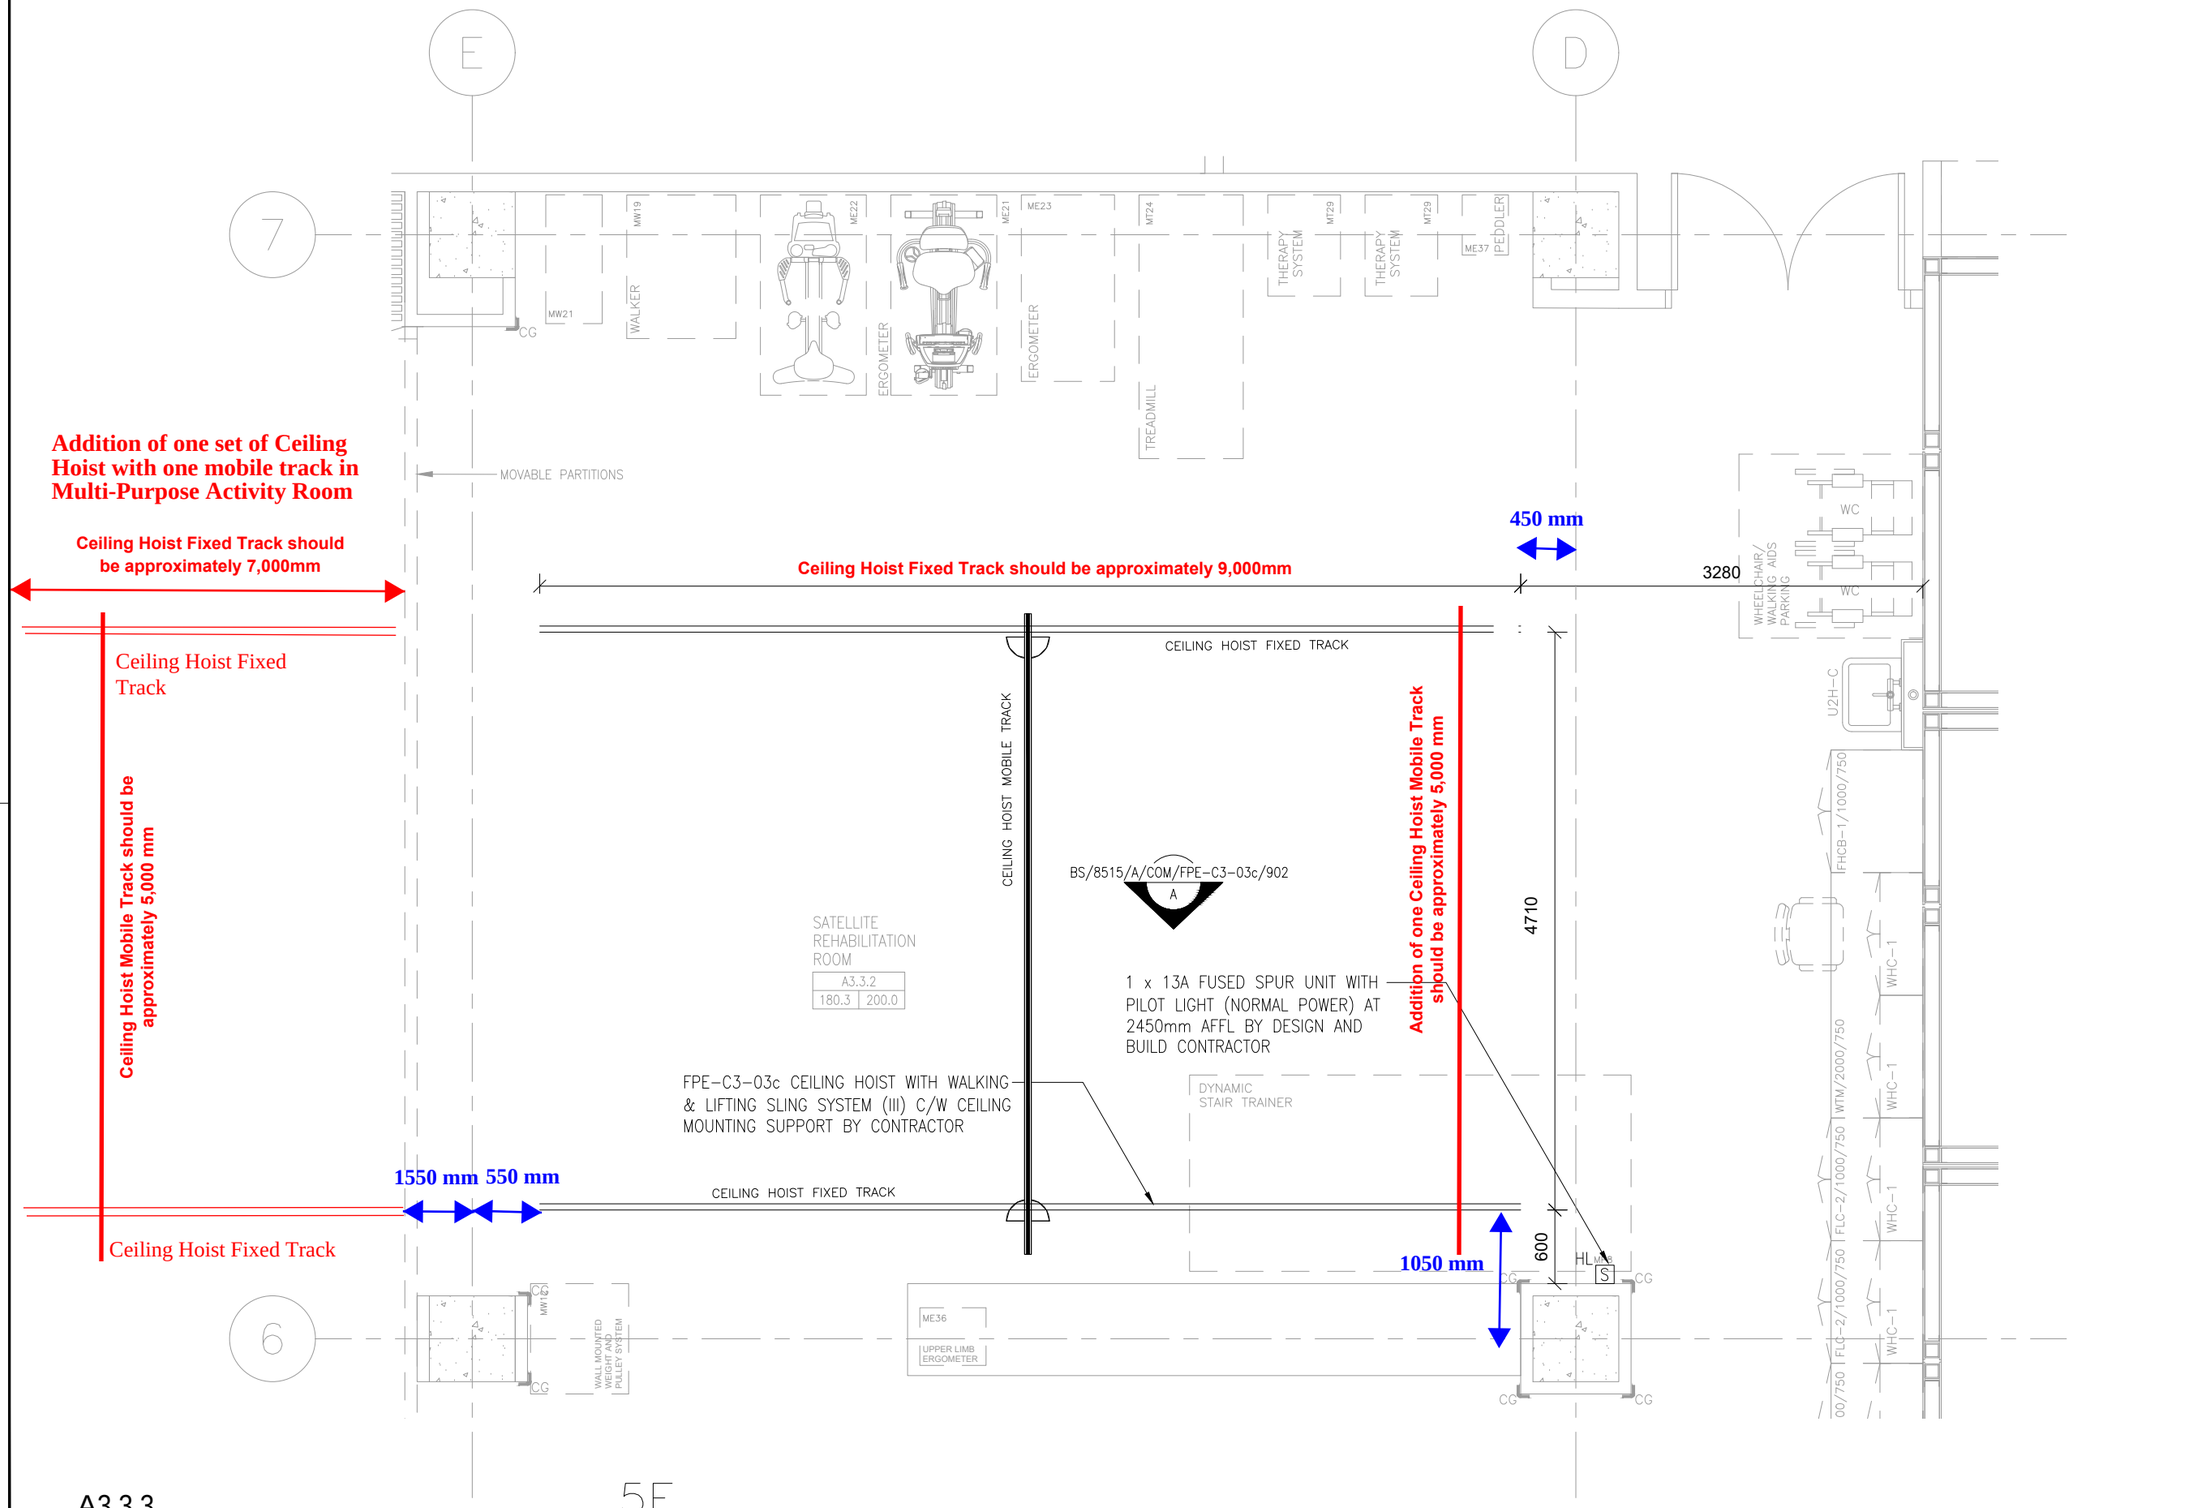

A3.3.3
MULTI-PURPOSE ACTIVITY ROOM

5F
A3.3.2 SATELLITE REHABILITATION ROOM

0 500 1000 1500 2000 2500
MILLIMETRES
1 : 50

COMPOSITE DRAWING SUBMISSION

REVISIONS

NUMBER	DESCRIPTION	DATE
0	FIRST SUBMISSION	MAR 2023
1	SECOND SUBMISSION	JUN 2023
2	THIRD SUBMISSION	DEC 2023
3	FOURTH SUBMISSION	MAY 2024

MAIN CONTRACTOR:
中國建築工程(香港)有限公司 CHINA STATE CONSTRUCTION ENGINEERING (HONG KONG) LIMITED

ARCHITECT
王歐陽(香港)有限公司 WONG & OUYANG (HK) LTD

STRUCTURAL ENGINEER
SW

BUILDING SERVICES ENGINEER
msp

LANDSCAPE DESIGNER
ADI

INTERIOR DESIGNER

MODULAR CONSTRUCTION DESIGNER
中國海龍建築科技有限公司 CHINA STATE HAILONG CONSTRUCTION TECHNOLOGY COMPANY LIMITED

MEDICAL CONSULTANT
中建國際醫療產業發展有限公司 CHINA STATE CONSTRUCTION INT'L MEDICAL INDUSTRY DEVELOPMENT CO., LTD.

CONTRACT NO.
SS K514


PROGRAMME NO.
001MZ & 116MH

PROJECT
DESIGN AND CONSTRUCTION OF CHINESE MEDICINE HOSPITAL AND GOVERNMENT CHINESE MEDICINES TESTING INSTITUTE IN TSEUNG KWAN O

DRAWING TITLE
COMPOSITE DRAWING OF CEILING HOIST WITH WALKING & LIFTING SLING SYSTEM AT 4-7F
LAYOUT PLAN (2 OF 4)

DRAWN BY RW/KL	DATE DEC2023
CHECKED BY KT	DATE DEC2023
SCALE 1:50	JOB NO. BJY
DRAWING NUMBER BS/8515/A/COM/FPE-C3-03c/202	REV 3

ARCHITECTURAL SERVICES DEPARTMENT

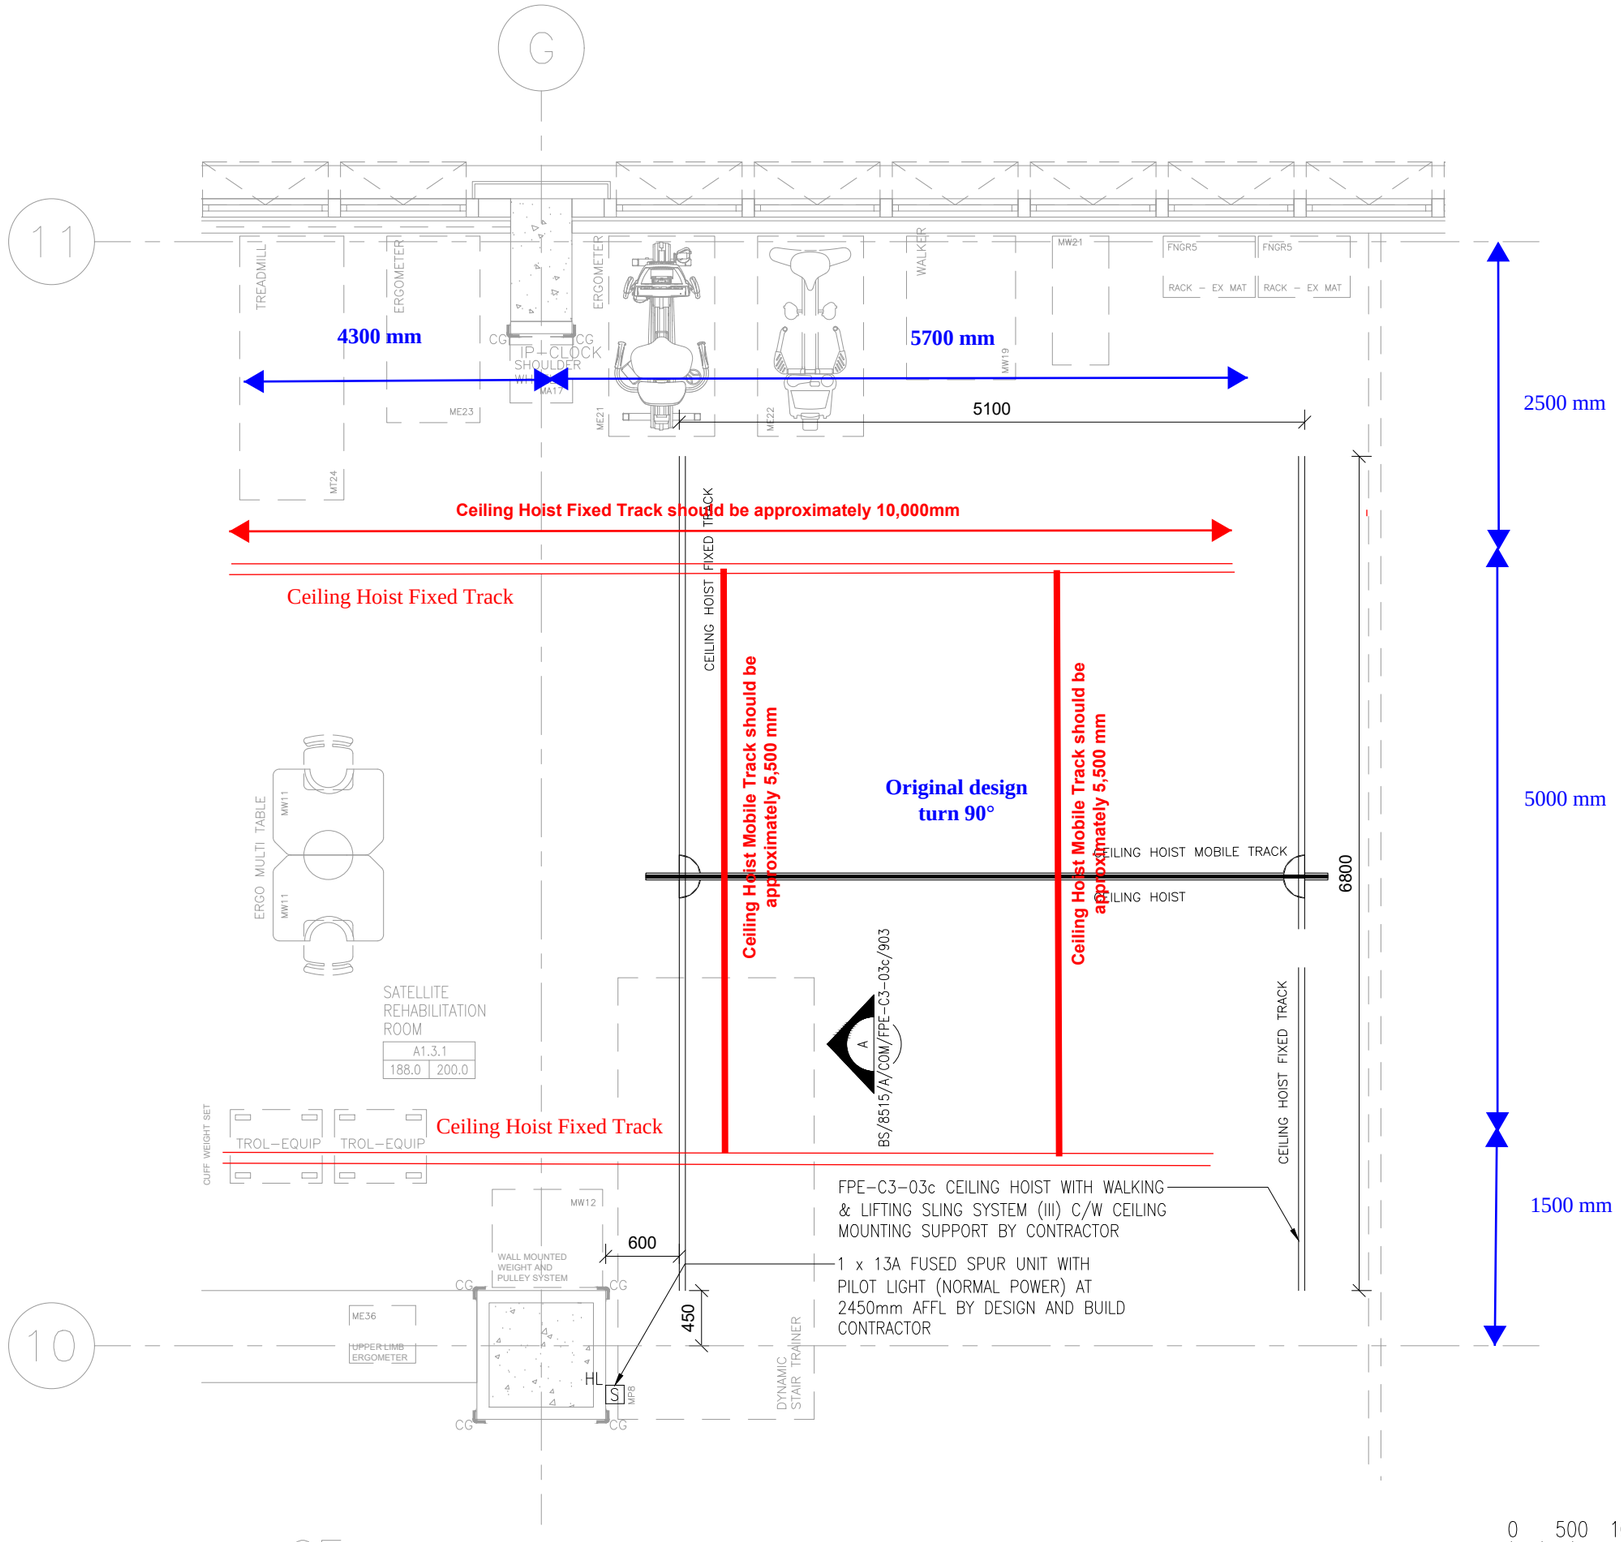

6F

A1.3.1 SATELLITE REHABILITATION ROOM

0 500 1000 1500 2000 2500

MILLIMETRES

1 : 50

COMPOSITE DRAWING SUBMISSION

REVISIONS

NUMBER	DESCRIPTION	DATE
0	FIRST SUBMISSION	MAR 2023
1	SECOND SUBMISSION	JUN 2023
2	THIRD SUBMISSION	DEC 2023

MAIN CONTRACTOR:
中國建築工程(香港)有限公司
CHINA STATE CONSTRUCTION ENGINEERING (HONG KONG) LIMITED

ARCHITECT
王歐陽(香港)有限公司
WONG & OUYANG (HK) LTD

STRUCTURAL ENGINEER

BUILDING SERVICES ENGINEER

LANDSCAPE DESIGNER

INTERIOR DESIGNER

MODULAR CONSTRUCTION DESIGNER
中國海龍建築科技有限公司
CHINA STATE HAILONG CONSTRUCTION TECHNOLOGY COMPANY LIMITED

MEDICAL CONSULTANT
中建國際醫療產業發展有限公司
CHINA STATE CONSTRUCTION INT'L MEDICAL INDUSTRY DEVELOPMENT CO., LTD.

CONTRACT NO.
SS K514


PROGRAMME NO.
001MZ & 116MH

PROJECT
DESIGN AND CONSTRUCTION OF CHINESE MEDICINE HOSPITAL AND GOVERNMENT CHINESE MEDICINES TESTING INSTITUTE IN TSEUNG KWAN O

DRAWING TITLE
COMPOSITE DRAWING OF CEILING HOIST WITH WALKING & LIFTING SLING SYSTEM AT 4–7F
LAYOUT PLAN (3 OF 4)

DRAWN BY RW/KL	DATE DEC2023
CHECKED BY KT	DATE DEC2023
SCALE 1:50	JOB NO. BJY
DRAWING NUMBER BS/8515/A/COM/FPE-C3-03c/203	REV 2

ARCHITECTURAL SERVICES DEPARTMENT

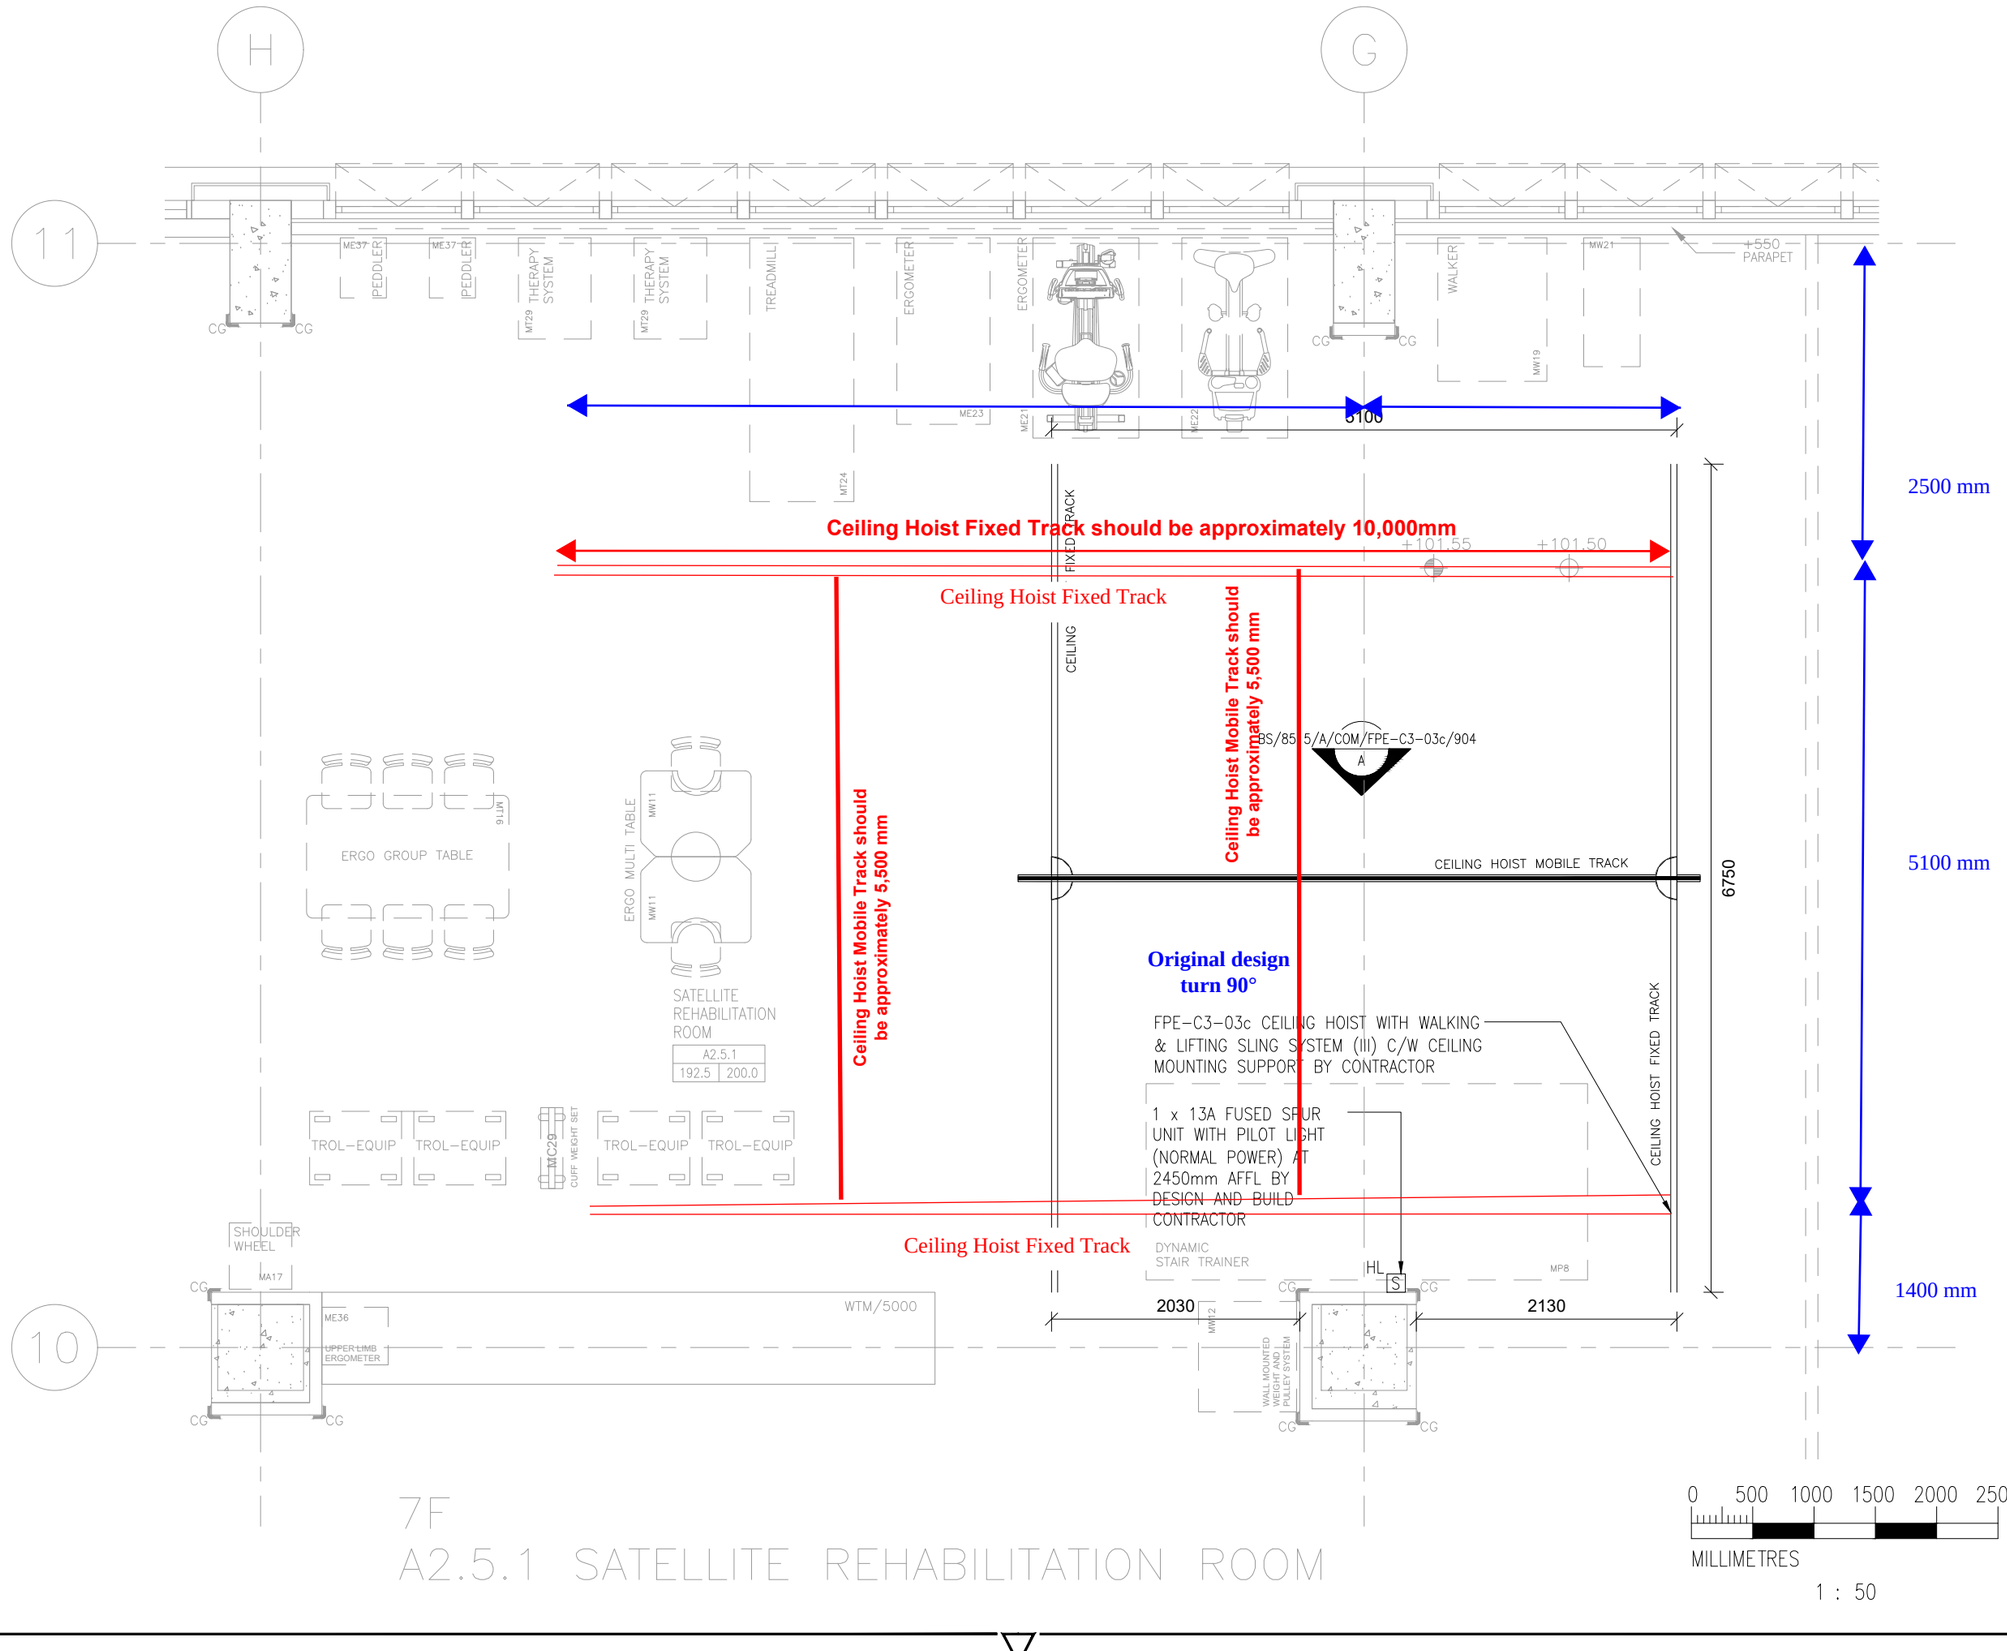

COMPOSITE DRAWING SUBMISSION

REVISIONS

NUMBER	DESCRIPTION	DATE
0	FIRST SUBMISSION	MAR 2023
1	SECOND SUBMISSION	JUN 2023
2	THIRD SUBMISSION	DEC 2023

MAIN CONTRACTOR:
中國建築工程(華洋)有限公司
CHINA STATE CONSTRUCTION ENGINEERING (HONG KONG) LIMITED

ARCHITECT
王歐陽(香港)有限公司
WONG & OUYANG (HK) LTD

STRUCTURAL ENGINEER

BUILDING SERVICES ENGINEER

LANDSCAPE DESIGNER
ADI

INTERIOR DESIGNER

MODULAR CONSTRUCTION DESIGNER
中國海龍建築科技有限公司
CHINA STATE HAILONG CONSTRUCTION TECHNOLOGY COMPANY LIMITED

MEDICAL CONSULTANT
中建國際醫療產業發展有限公司
CHINA STATE CONSTRUCTION INT'L MEDICAL INDUSTRY DEVELOPMENT CO., LTD.

CONTRACT NO.
SS K514

PROGRAMME NO.
001MZ & 116MH


PROJECT
DESIGN AND CONSTRUCTION OF CHINESE MEDICINE HOSPITAL AND GOVERNMENT CHINESE MEDICINES TESTING INSTITUTE IN TSEUNG KWAN O

DRAWING TITLE
COMPOSITE DRAWING OF CEILING HOIST WITH WALKING & LIFTING SLING SYSTEM AT 4-7F
LAYOUT PLAN (4 OF 4)


DRAWN BY RW/KL	DATE DEC2023
CHECKED BY KT	DATE DEC2023
SCALE 1:50	JOB NO. BJY
DRAWING NUMBER BS/8515/A/COM/FPE-C3-03c/204	REV 2

ARCHITECTURAL SERVICES DEPARTMENT

Remark: Addition of one set of Rail System at 1/F Integrated Allied Health Centre, in accordance with Item 5 of the Technical Specifications.

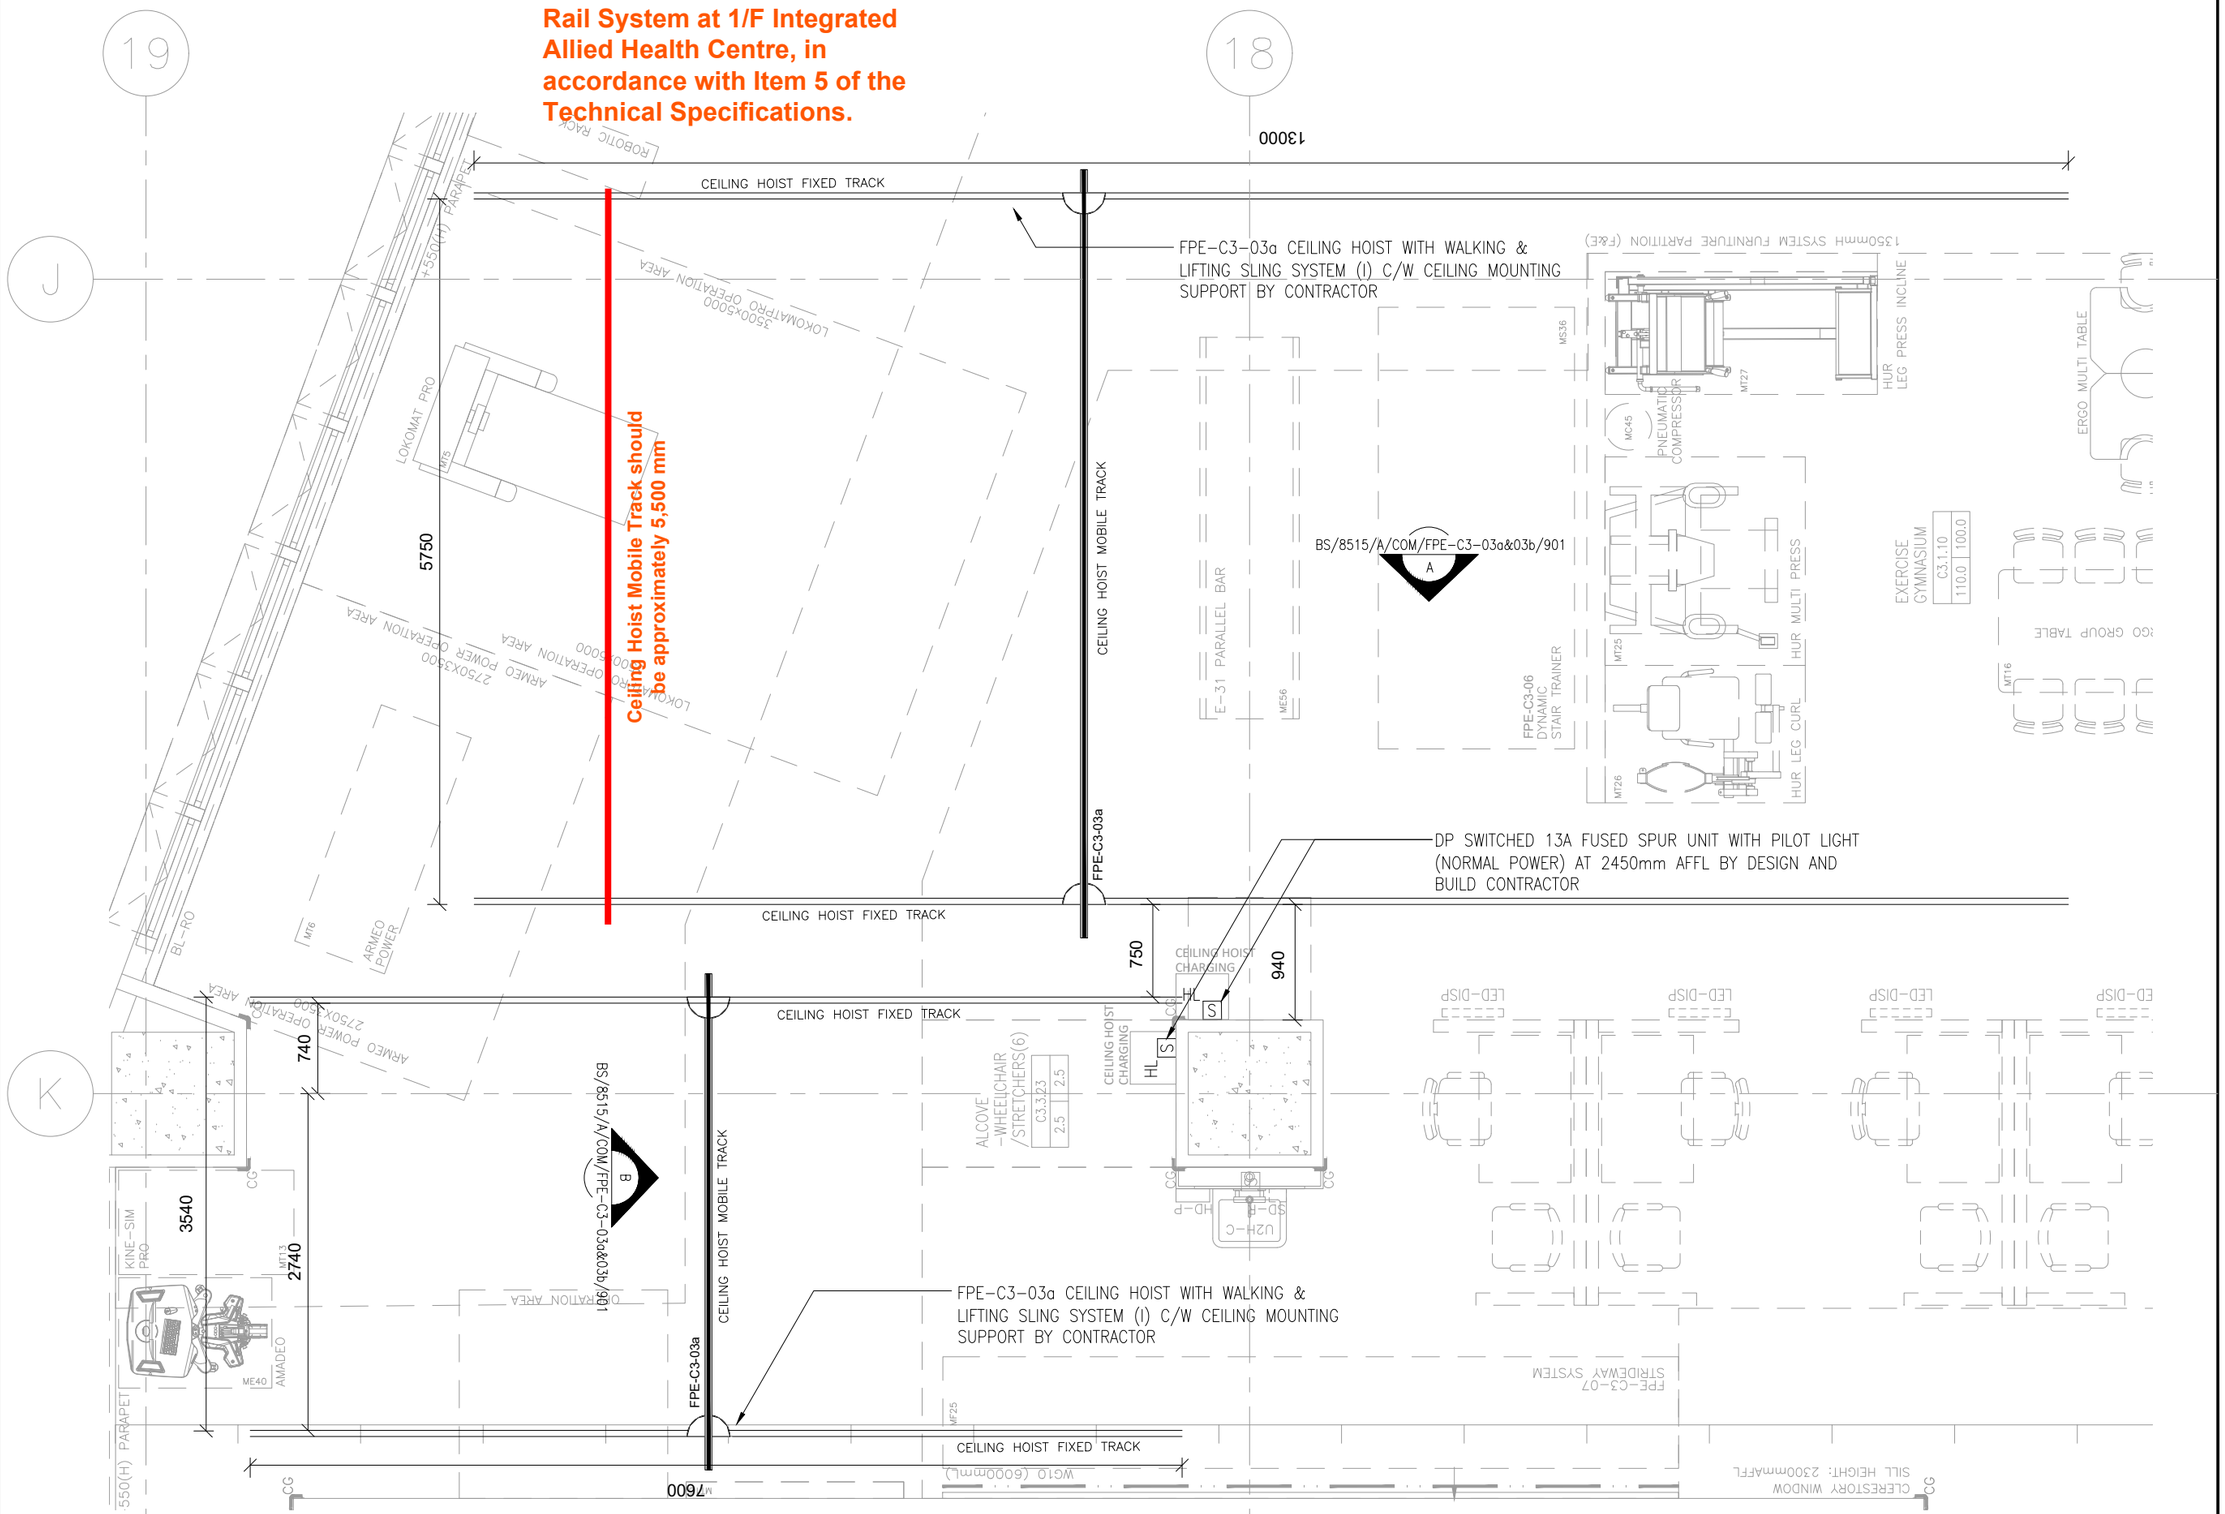

ARCHITECTURAL SERVICES DEPARTMENT

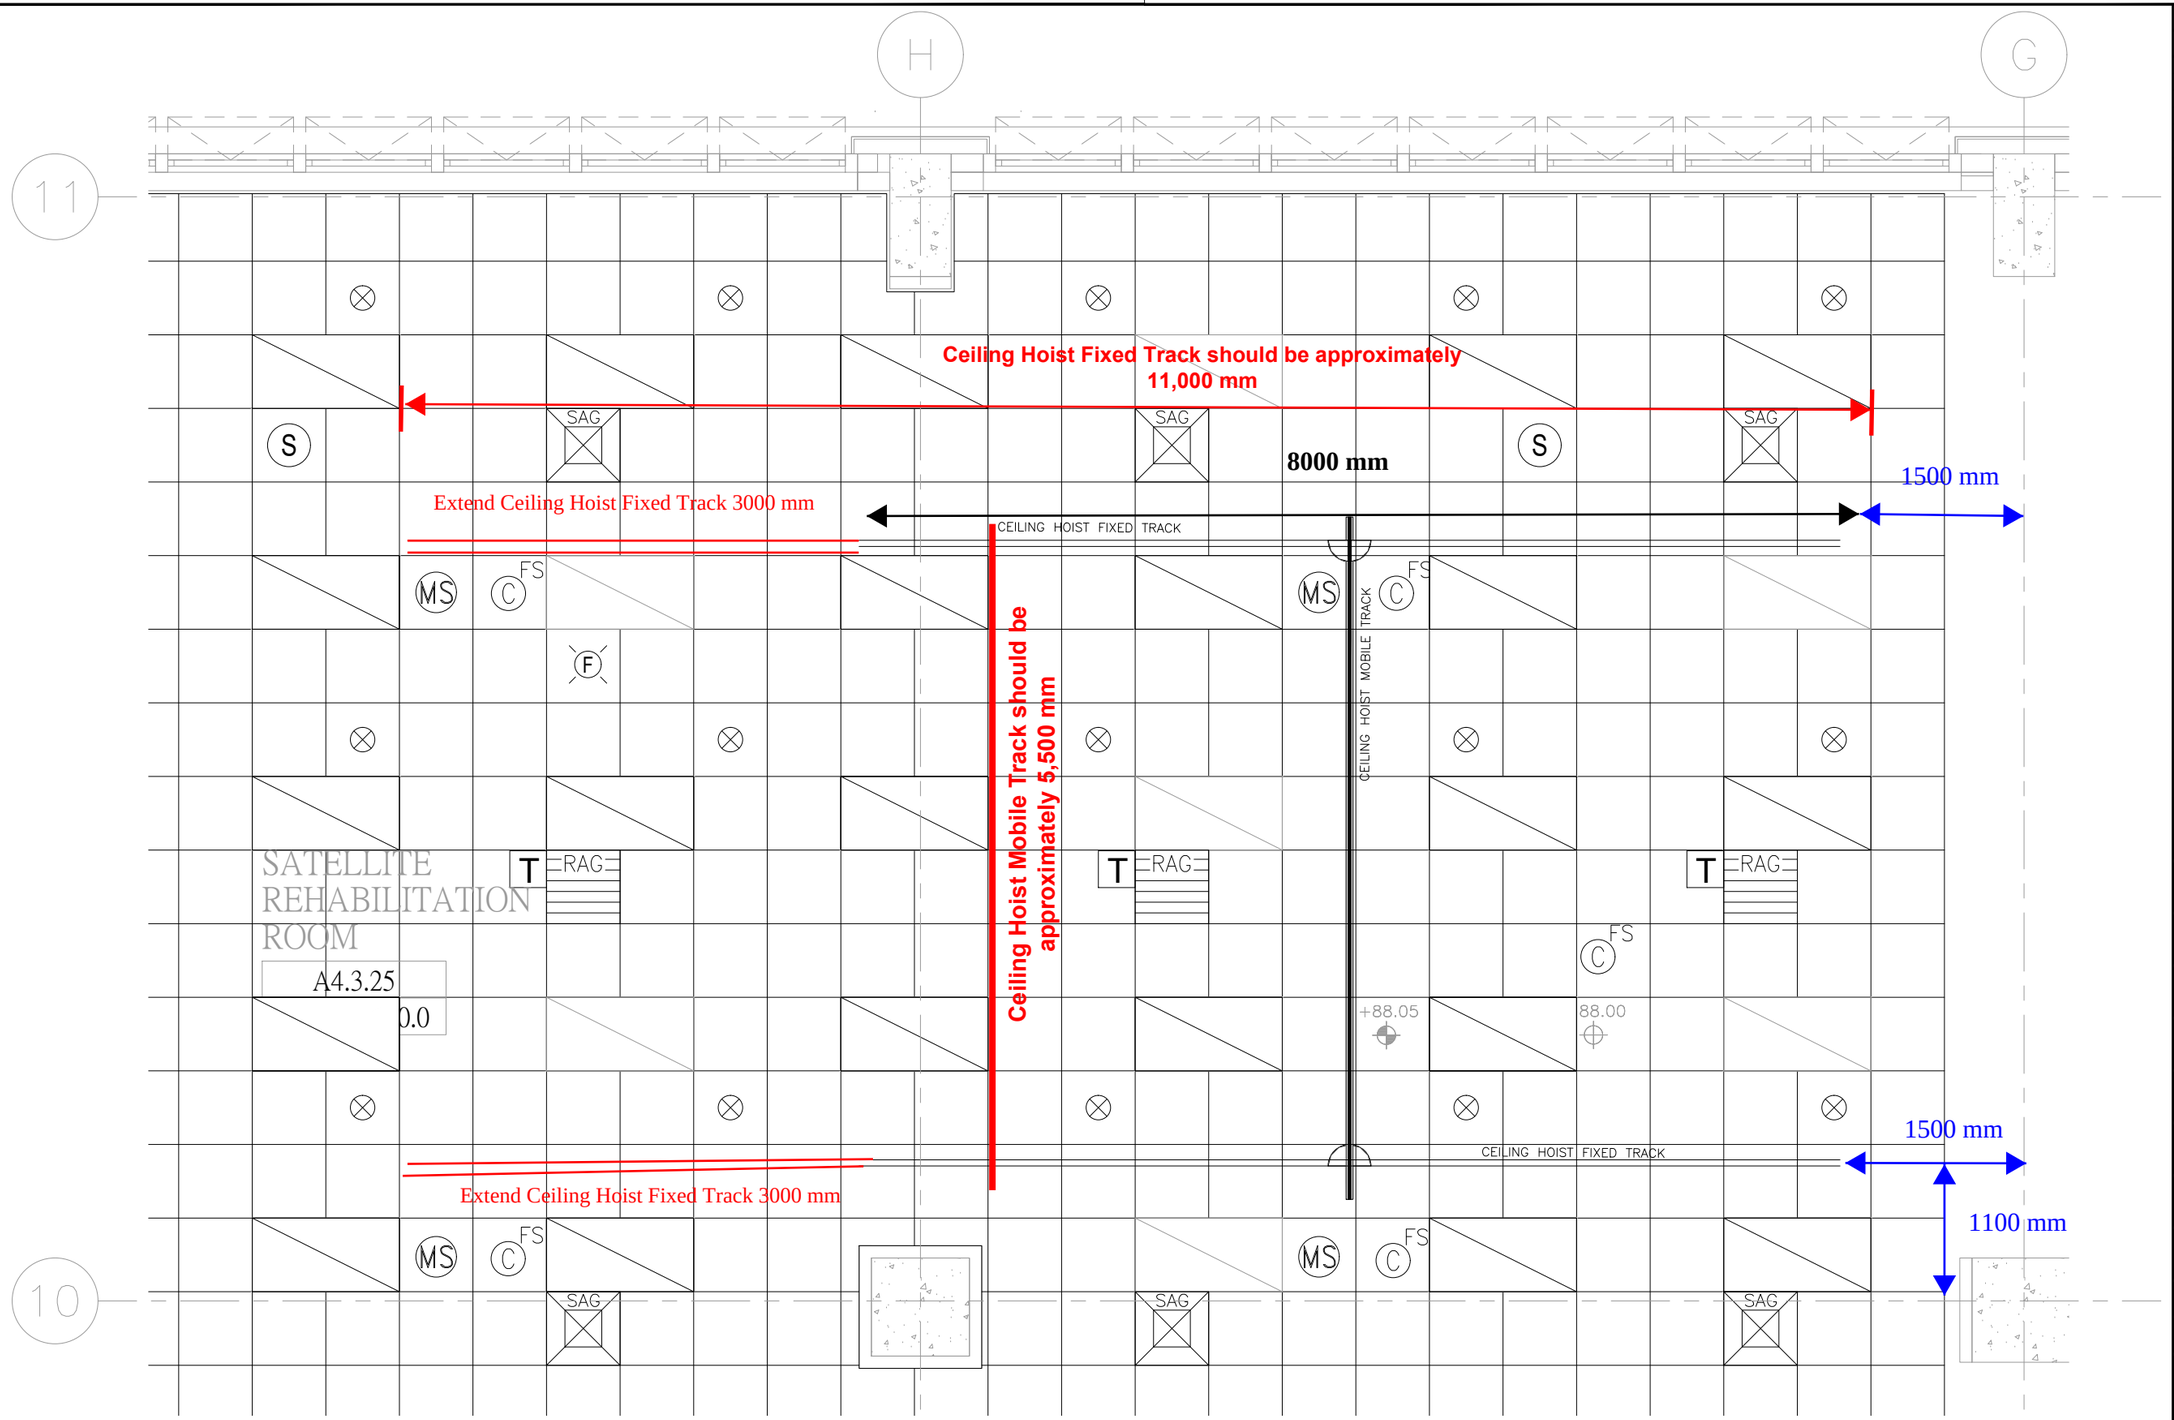

4F
A4.3.25 SATELLITE REHABILITATION ROOM

REFLECTED CEILING PLAN (RCP)
(FOR REFERENCE ONLY, EXACT RCP SUBJECT TO FURTHER COORDINATION)

COMPOSITE DRAWING SUBMISSION

REVISIONS

NUMBER	DESCRIPTION	DATE
0	FIRST SUBMISSION	MAR 2023
1	SECOND SUBMISSION	JUN 2023
2	THIRD SUBMISSION	DEC 2023
3	FOURTH SUBMISSION	MAR 2024
4	FIFTH SUBMISSION	MAY 2024

MAIN CONTRACTOR:
中國建築工程(香港)有限公司
CHINA STATE CONSTRUCTION ENGINEERING (HONG KONG) LIMITED

ARCHITECT
王歐陽(香港)有限公司
WONG & OUYANG (HK) LTD

STRUCTURAL ENGINEER

BUILDING SERVICES ENGINEER

LANDSCAPE DESIGNER

INTERIOR DESIGNER

MODULAR CONSTRUCTION DESIGNER
中國海龍建築科技有限公司
CHINA STATE HAILONG CONSTRUCTION TECHNOLOGY COMPANY LIMITED

MEDICAL CONSULTANT
中建國際醫療產業發展有限公司
CHINA STATE CONSTRUCTION INT'L MEDICAL INDUSTRY DEVELOPMENT CO., LTD.

CONTRACT NO.
SS K514


PROGRAMME NO.
001MZ & 116MH

PROJECT
DESIGN AND CONSTRUCTION OF CHINESE MEDICINE HOSPITAL AND GOVERNMENT CHINESE MEDICINES TESTING INSTITUTE IN TSEUNG KWAN O

DRAWING TITLE
COMPOSITE DRAWING OF CEILING HOIST WITH WALKING & LIFTING SLING SYSTEM AT 4-7F
REFLECTED CEILING PLAN
(1 OF 4)

DRAWN BY	RW/KL	DATE	MAR2024
CHECKED BY	KT	DATE	MAR2024
SCALE	1:50	JOB NO.	BJY
DRAWING NUMBER	BS/8515/A/COM/FPE-C3-03c/205	REV	4

ARCHITECTURAL SERVICES DEPARTMENT

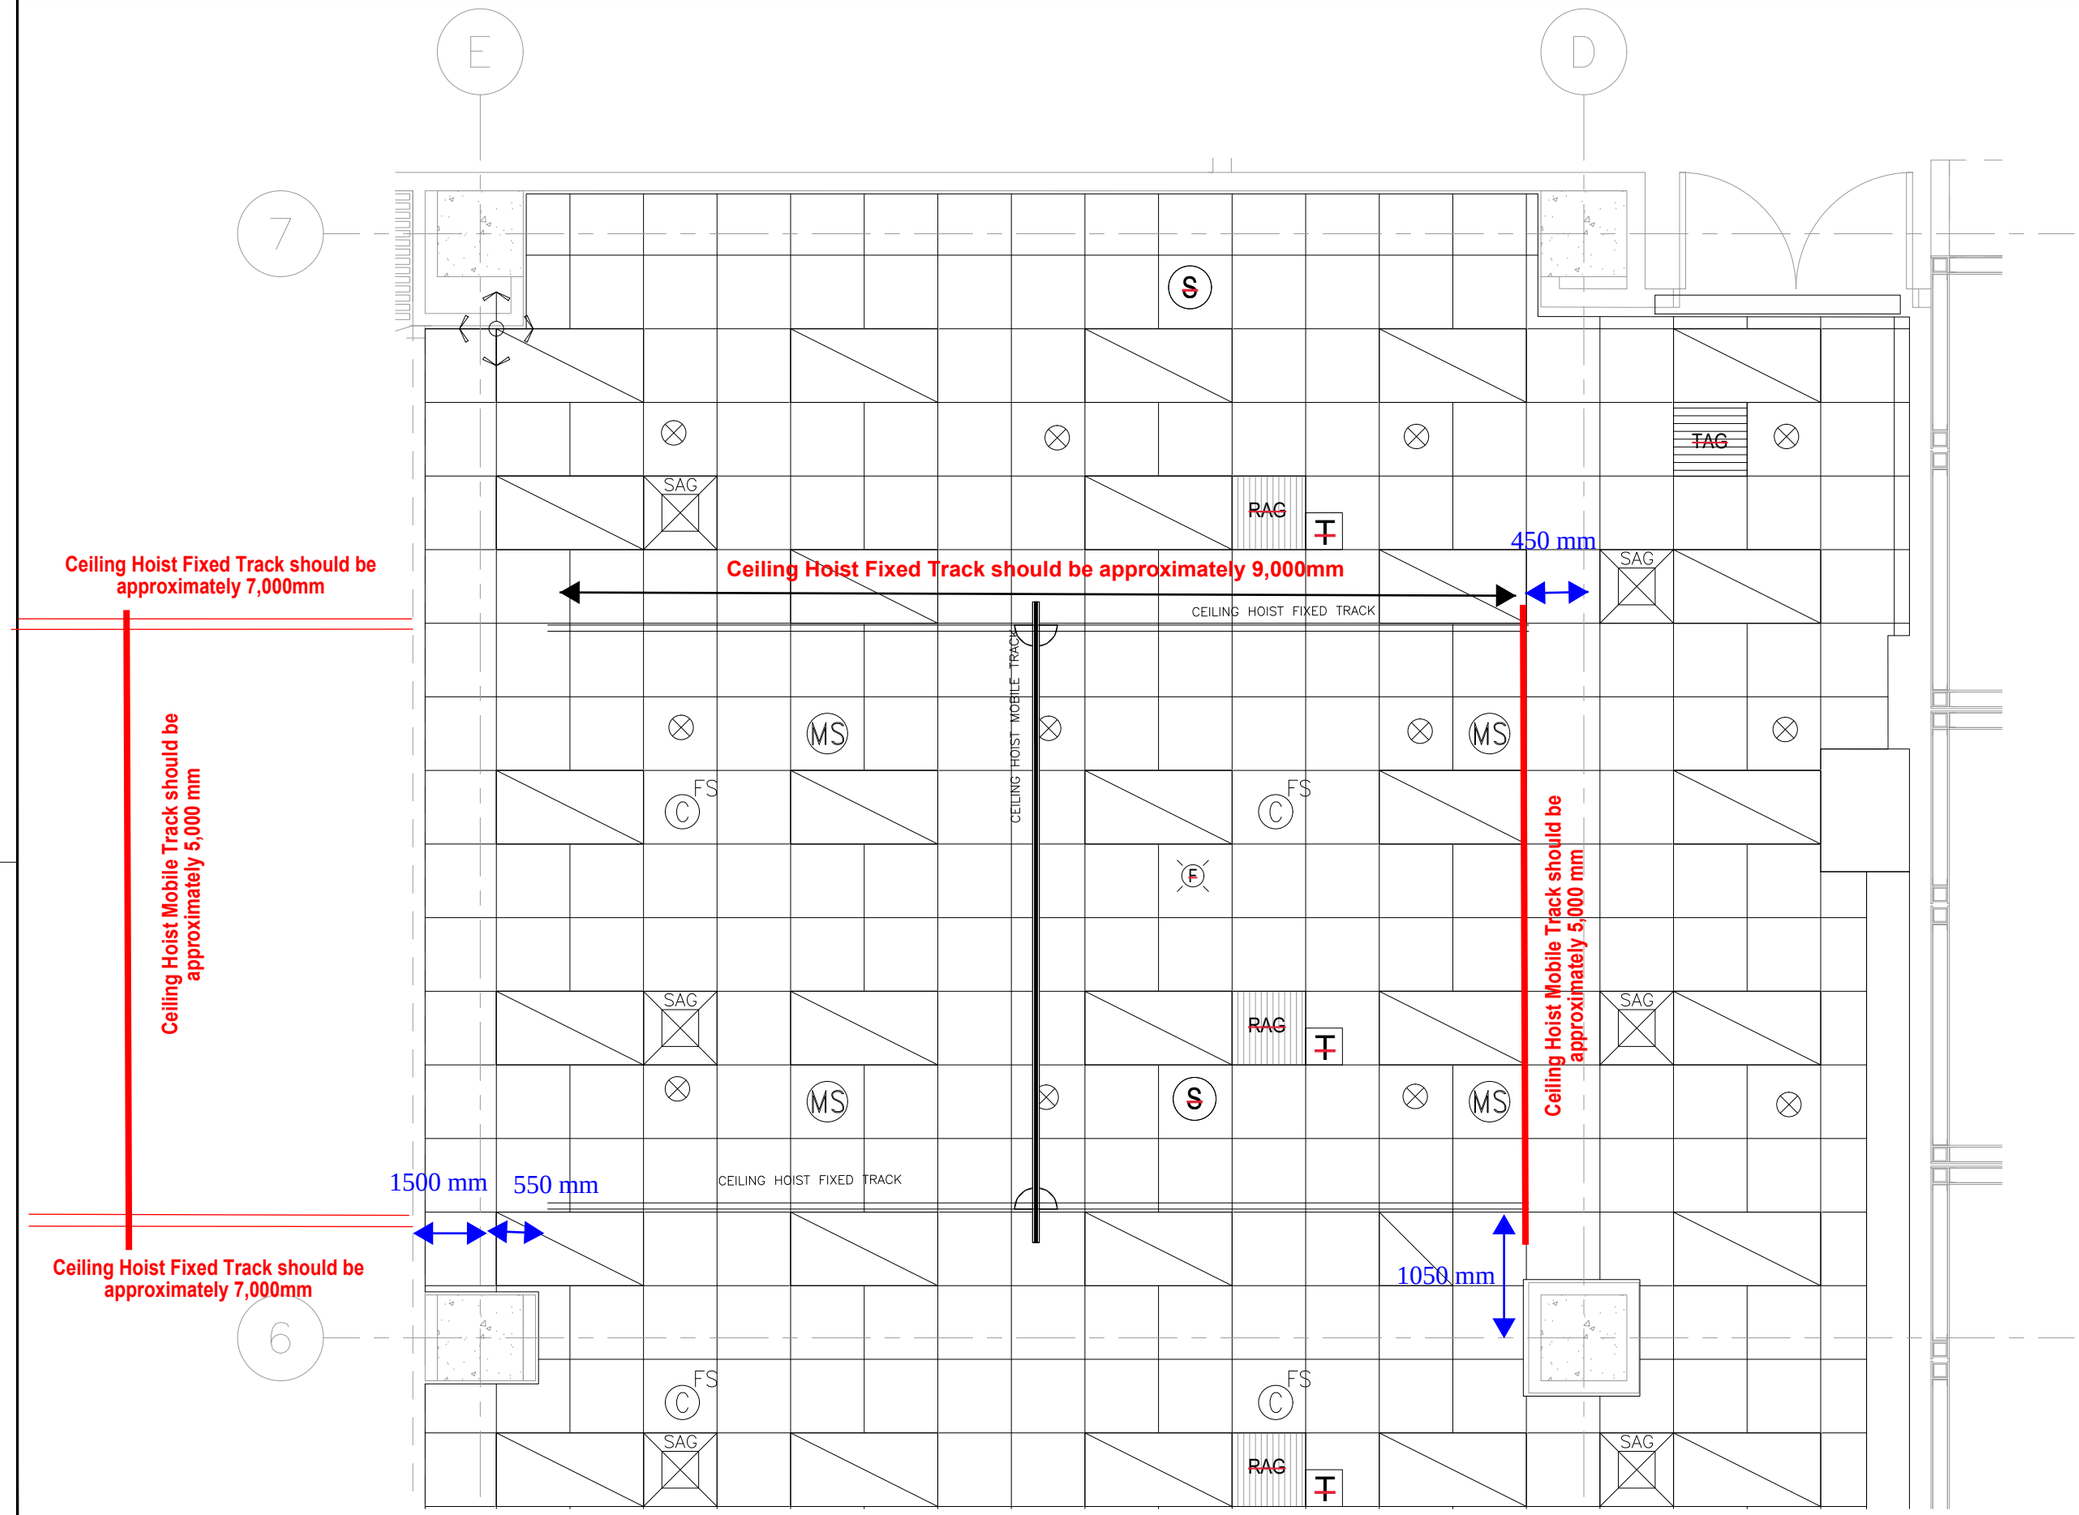

REFLECTED CEILING PLAN (RCP)
(FOR REFERENCE ONLY, EXACT RCP SUBJECT TO FURTHER COORDINATION)

0 500 1000 1500 2000 2500
MILLIMETRES

1 : 50

COMPOSITE DRAWING SUBMISSION

REVISIONS

NUMBER	DESCRIPTION	DATE
0	FIRST SUBMISSION	MAR 2023
1	SECOND SUBMISSION	JUN 2023
2	THIRD SUBMISSION	DEC 2023
3	FOURTH SUBMISSION	MAR 2024
4	FIFTH SUBMISSION	MAY 2024

MAIN CONTRACTOR:
中國建築工程(香港)有限公司
CHINA STATE CONSTRUCTION ENGINEERING (HONG KONG) LIMITED

ARCHITECT
王歐陽(香港)有限公司
WONG & OUYANG (HK) LTD

STRUCTURAL ENGINEER

BUILDING SERVICES ENGINEER

LANDSCAPE DESIGNER

INTERIOR DESIGNER

MODULAR CONSTRUCTION DESIGNER
中國海龍建築科技有限公司
CHINA STATE HAILONG CONSTRUCTION TECHNOLOGY COMPANY LIMITED

MEDICAL CONSULTANT
中建國際醫療產業發展有限公司
CHINA STATE CONSTRUCTION INT'L MEDICAL INDUSTRY DEVELOPMENT CO., LTD.

CONTRACT NO.
SS K514

PROGRAMME NO.
001MZ & 116MH


PROJECT
DESIGN AND CONSTRUCTION OF CHINESE MEDICINE HOSPITAL AND GOVERNMENT CHINESE MEDICINES TESTING INSTITUTE IN TSEUNG KWAN O

DRAWING TITLE
COMPOSITE DRAWING OF CEILING HOIST WITH WALKING & LIFTING SLING SYSTEM AT 4-7F
REFLECTED CEILING PLAN (2 OF 4)

DRAWN BY	RW/KL	DATE	MAR2024
CHECKED BY	KT	DATE	MAR2024
SCALE	1:50	JOB NO.	BJY

DRAWING NUMBER
BS/8515/A/COM/FPE-C3-03c/206
REV 4

ARCHITECTURAL SERVICES DEPARTMENT

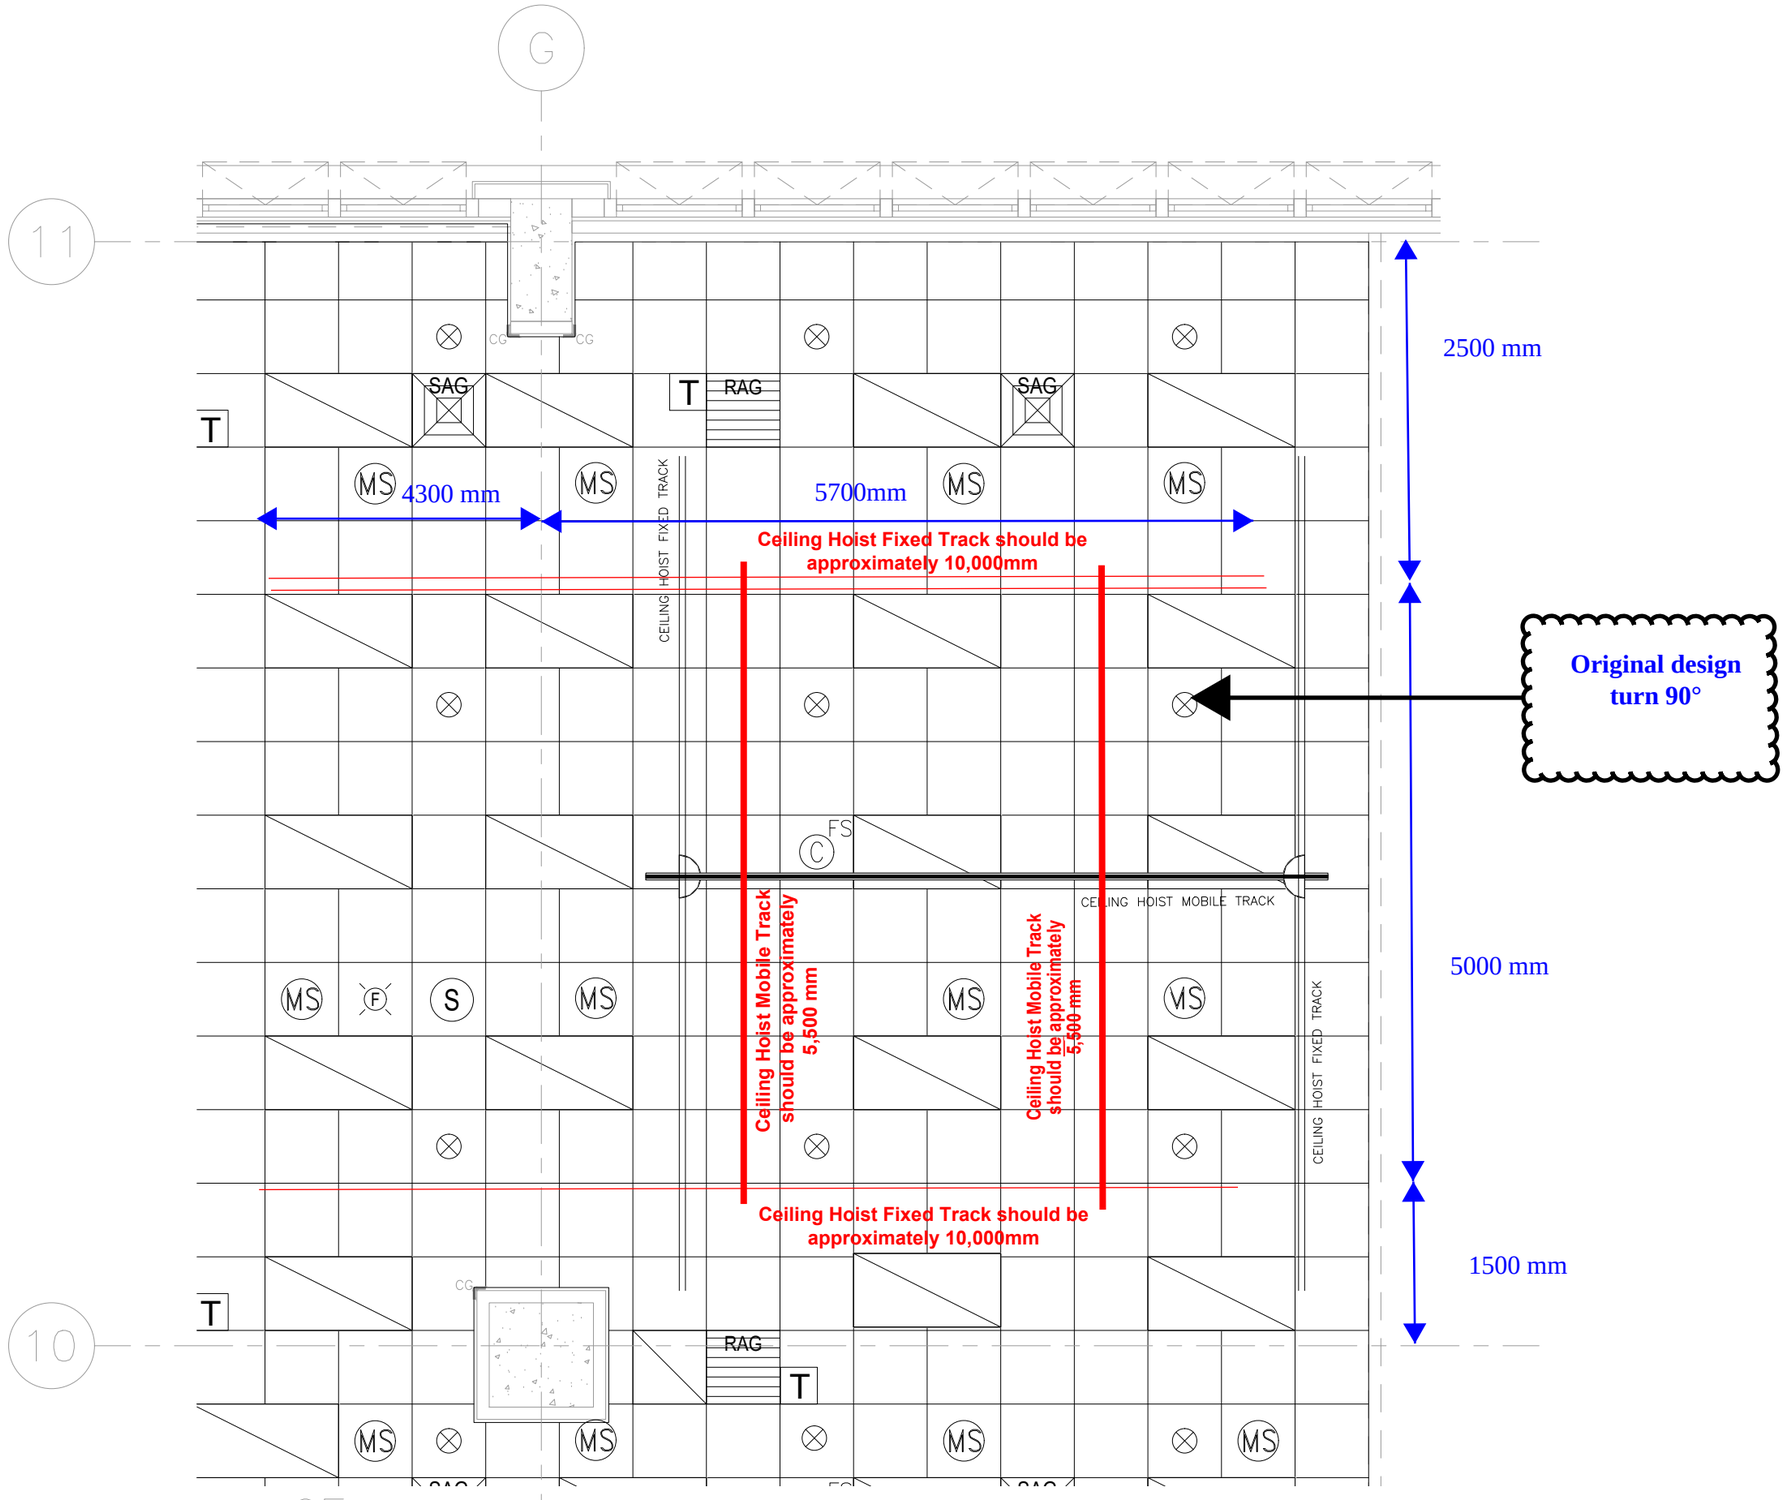

REFLECTED CEILING PLAN (RCP)
(FOR REFERENCE ONLY, EXACT RCP SUBJECT TO FURTHER COORDINATION)

0 500 1000 1500 2000 2500
MILLIMETRES
1 : 50

COMPOSITE DRAWING SUBMISSION

REVISIONS

NUMBER	DESCRIPTION	DATE
0	FIRST SUBMISSION	MAR 2023
1	SECOND SUBMISSION	JUN 2023
2	THIRD SUBMISSION	DEC 2023
3	FOURTH SUBMISSION	MAR 2024
4	FIFTH SUBMISSION	MAY 2024

MAIN CONTRACTOR:
中國建築工程(香港)有限公司
CHINA STATE CONSTRUCTION ENGINEERING (HONG KONG) LIMITED

ARCHITECT
王歐陽(香港)有限公司
WONG & OUYANG (HK) LTD

STRUCTURAL ENGINEER
SW

BUILDING SERVICES ENGINEER
msp

LANDSCAPE DESIGNER
ADI

INTERIOR DESIGNER

MODULAR CONSTRUCTION DESIGNER
中國海龍建築科技有限公司
CHINA STATE HAILONG CONSTRUCTION TECHNOLOGY COMPANY LIMITED

MEDICAL CONSULTANT
中建國際醫療產業發展有限公司
CHINA STATE CONSTRUCTION INT'L MEDICAL INDUSTRY DEVELOPMENT CO., LTD.

CONTRACT NO.
SS K514

PROGRAMME NO.
001MZ & 116MH


PROJECT
DESIGN AND CONSTRUCTION OF CHINESE MEDICINE HOSPITAL AND GOVERNMENT CHINESE MEDICINES TESTING INSTITUTE IN TSEUNG KWAN O

DRAWING TITLE
COMPOSITE DRAWING OF CEILING HOIST WITH WALKING & LIFTING SLING SYSTEM AT 4–7F
REFLECTED CEILING PLAN
(3 OF 4)

DRAWN BY	RW/KL	DATE	MAR2024
CHECKED BY	KT	DATE	MAR2024
SCALE	1:50	JOB NO.	BJY

DRAWING NUMBER
BS/B515/A/COM/FPE-C3-03c/207
REV
4

ARCHITECTURAL SERVICES DEPARTMENT

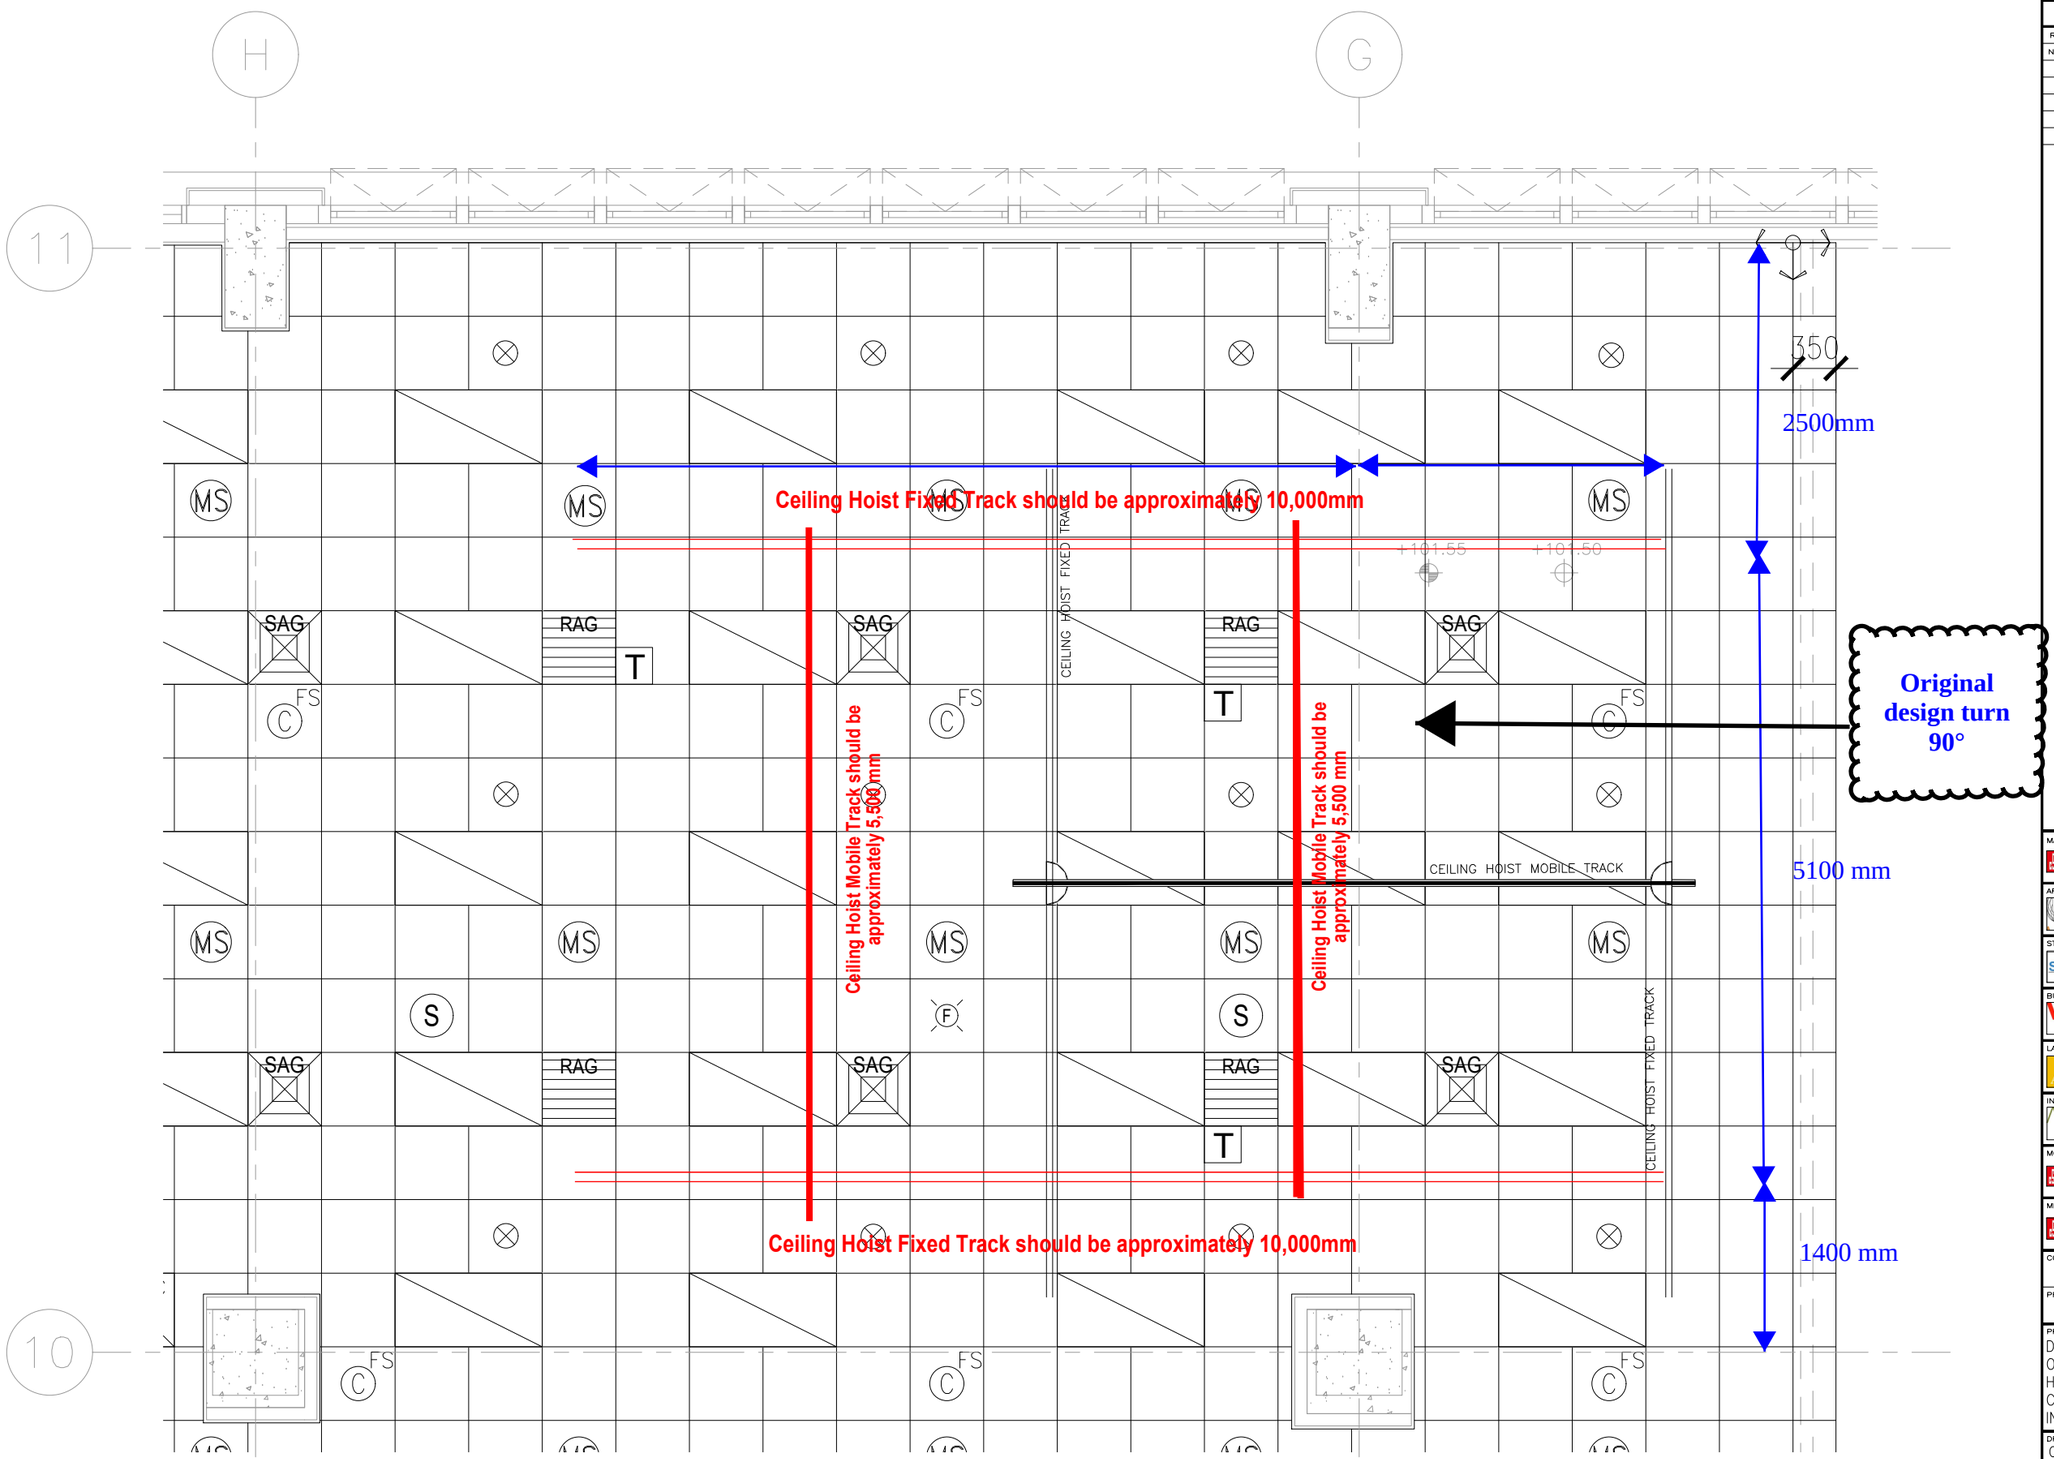

REFLECTED CEILING PLAN (RCP)
(FOR REFERENCE ONLY, EXACT RCP SUBJECT TO FURTHER COORDINATION)

0 500 1000 1500 2000 2500
MILLIMETRES
1 : 50

COMPOSITE DRAWING SUBMISSION

REVISIONS

NUMBER	DESCRIPTION	DATE
0	FIRST SUBMISSION	MAR 2023
1	SECOND SUBMISSION	JUN 2023
2	THIRD SUBMISSION	DEC 2023
3	FOURTH SUBMISSION	MAR 2024
4	FIFTH SUBMISSION	MAY 2024

MAIN CONTRACTOR:
中國建築工程(香港)有限公司 CHINA STATE CONSTRUCTION ENGINEERING (HONG KONG) LIMITED

ARCHITECT
王歐陽(香港)有限公司 WONG & OUYANG (HK) LTD

STRUCTURAL ENGINEER

BUILDING SERVICES ENGINEER

LANDSCAPE DESIGNER

INTERIOR DESIGNER

MODULAR CONSTRUCTION DESIGNER
中國海龍建築科技有限公司 CHINA STATE HAILONG CONSTRUCTION TECHNOLOGY COMPANY LIMITED

MEDICAL CONSULTANT
中建國際醫療產業發展有限公司 CHINA STATE CONSTRUCTION INT'L MEDICAL INDUSTRY DEVELOPMENT CO., LTD.

CONTRACT NO.
SS K514

PROGRAMME NO.
001MZ & 116MH


PROJECT
DESIGN AND CONSTRUCTION OF CHINESE MEDICINE HOSPITAL AND GOVERNMENT CHINESE MEDICINES TESTING INSTITUTE IN TSEUNG KWAN O

DRAWING TITLE
COMPOSITE DRAWING OF CEILING HOIST WITH WALKING & LIFTING SLING SYSTEM AT 4-7F
REFLECTED CEILING PLAN (4 OF 4)

DRAWN BY	RW/KL	DATE	MAR2024
CHECKED BY	KT	DATE	MAR2024
SCALE	1:50	JOB NO.	BJY
DRAWING NUMBER	BS/8515/A/COM/FPE-C3-03c/208	REV	4

ARCHITECTURAL SERVICES DEPARTMENT


Remark: Addition of one set of Rail System at 1/F Integrated Allied Health Centre, in accordance with Item 5 of the Technical Specifications.

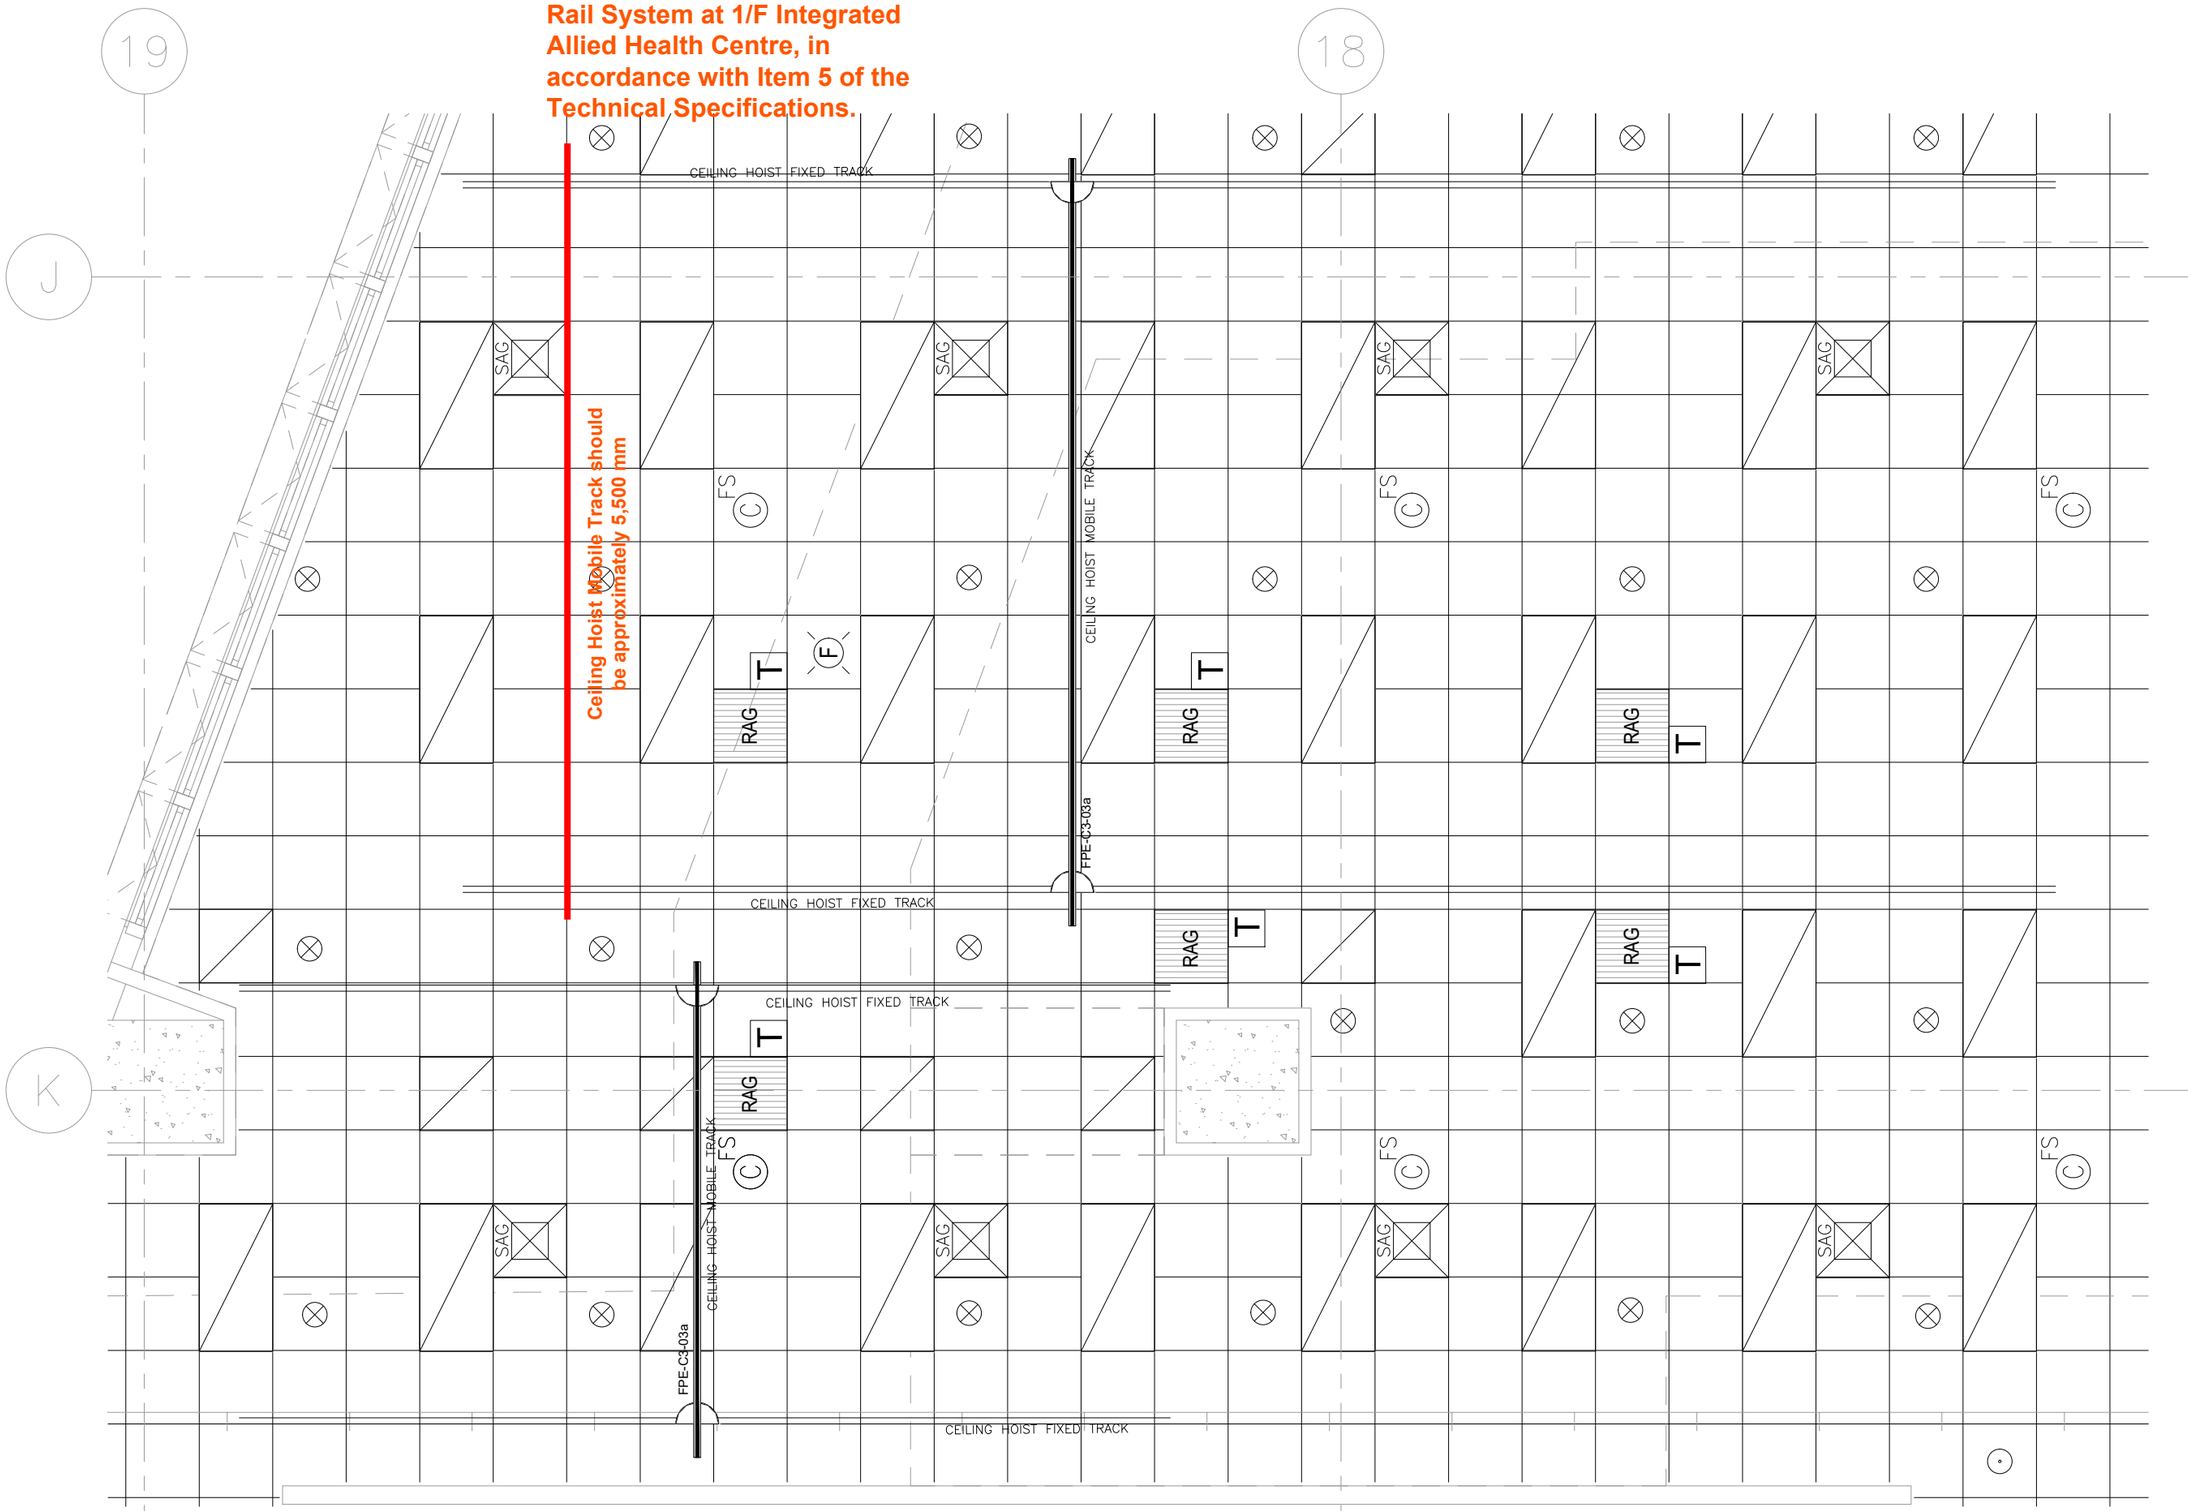

REFLECTED CEILING PLAN (RCP)
C3.1.10 EXERCISE GYMNASIUM
C3.1.1 LOWER & UPPER LIMBS FUNCTIONAL ROOM
(FOR REFERENCE ONLY, EXACT RCP SUBJECT TO FURTHER COORDINATION)

0 500 1000 1500 2000 2500
MILLIMETRES
1 : 50

ARCHITECTURAL SERVICES DEPARTMENT

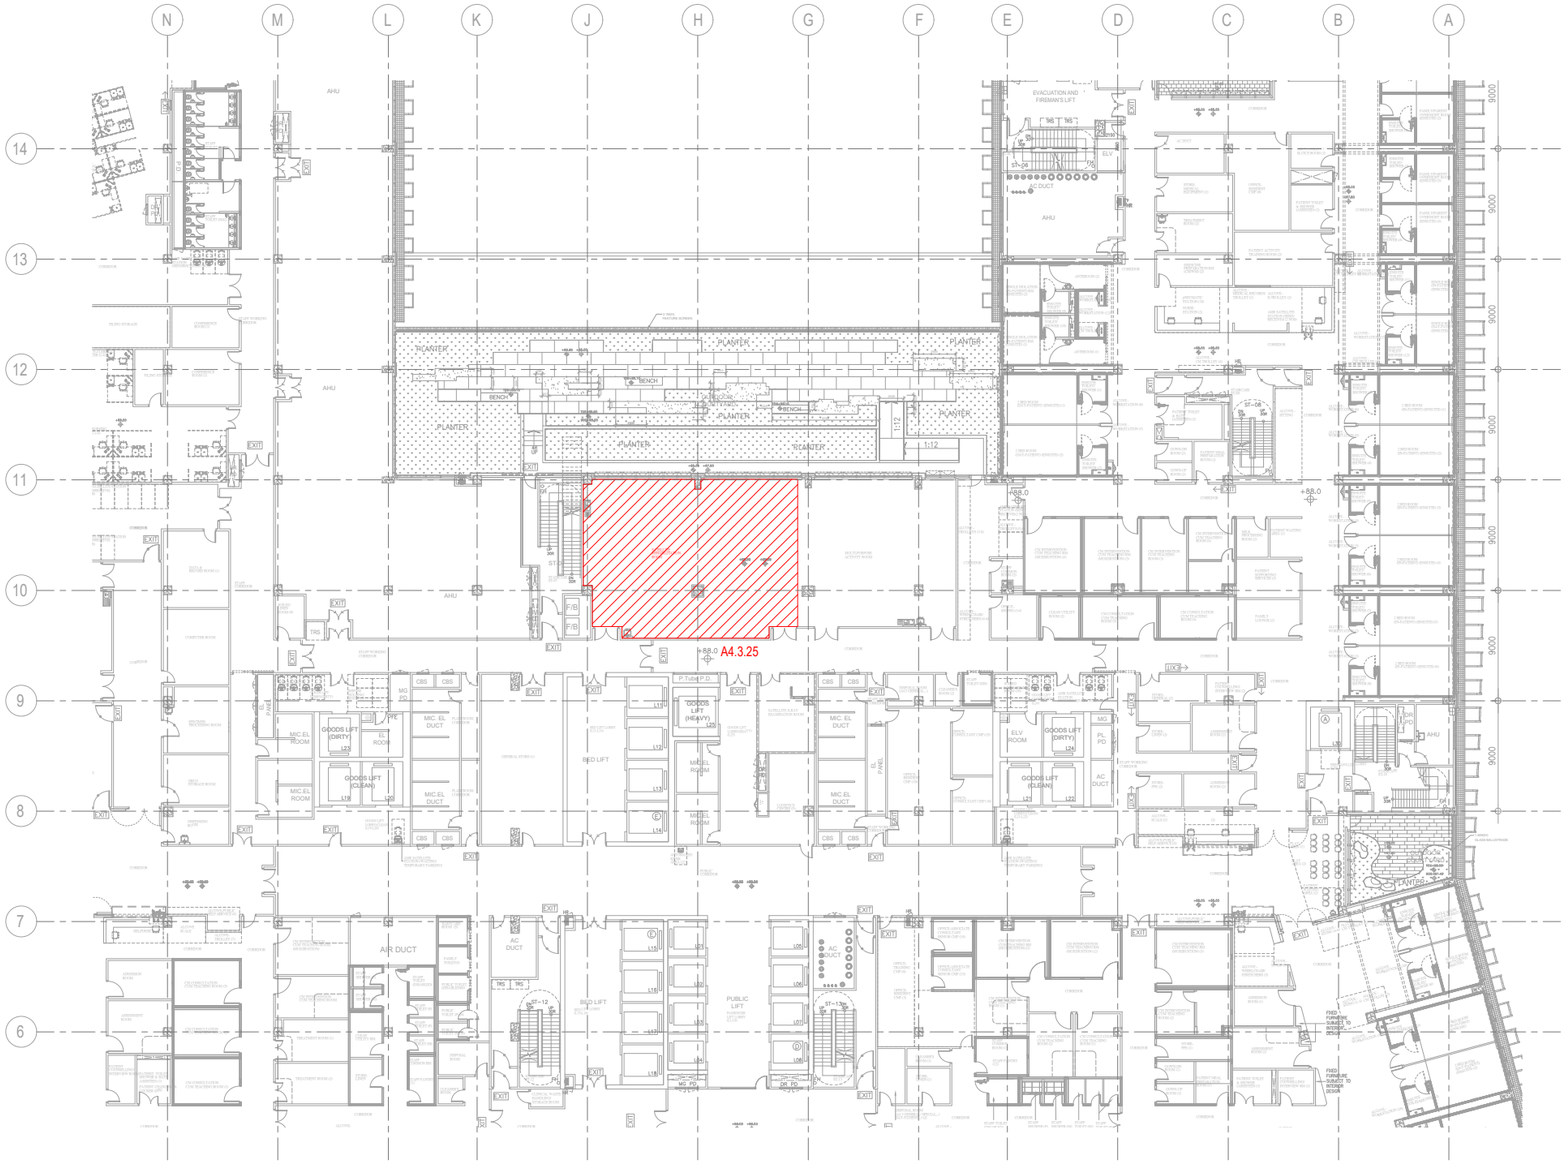

4/F KEY PLAN SCALE 1 : 500

COMPOSITE DRAWING SUBMISSION

REVISIONS

NUMBER	DESCRIPTION	DATE
0	FIRST SUBMISSION	MAR 2023

MAIN CONTRACTOR:
中國建築工程(香港)有限公司
CHINA STATE CONSTRUCTION ENGINEERING (HONG KONG) LIMITED

ARCHITECT
王歐陽(香港)有限公司
WONG & OUYANG (HK) LTD

STRUCTURAL ENGINEER

BUILDING SERVICES ENGINEER

LANDSCAPE DESIGNER

INTERIOR DESIGNER

MODULAR CONSTRUCTION DESIGNER
中國海龍建築科技有限公司
CHINA STATE HAILONG CONSTRUCTION TECHNOLOGY COMPANY LIMITED

MEDICAL CONSULTANT
中建國際醫療產業發展有限公司
CHINA STATE CONSTRUCTION INT'L MEDICAL INDUSTRY DEVELOPMENT CO., LTD.

CONTRACT NO.
SS K514


PROGRAMME NO.
001MZ & 116MH

PROJECT
DESIGN AND CONSTRUCTION OF CHINESE MEDICINE HOSPITAL AND GOVERNMENT CHINESE MEDICINES TESTING INSTITUTE IN TSEUNG KWAN O

DRAWING TITLE
COMPOSITE DRAWING OF CEILING HOIST WITH WALKING & LIFTING SLING SYSTEM AT 4–7F
4F KEY PLAN

DRAWN BY RW/KL	DATE MAR 2023
CHECKED BY KT	DATE MAR 2023
SCALE 1:500	JOB NO. BJY
DRAWING NUMBER BS/BS15/A/COM/FPE-C3-03c/301	REV 0

ARCHITECTURAL SERVICES DEPARTMENT

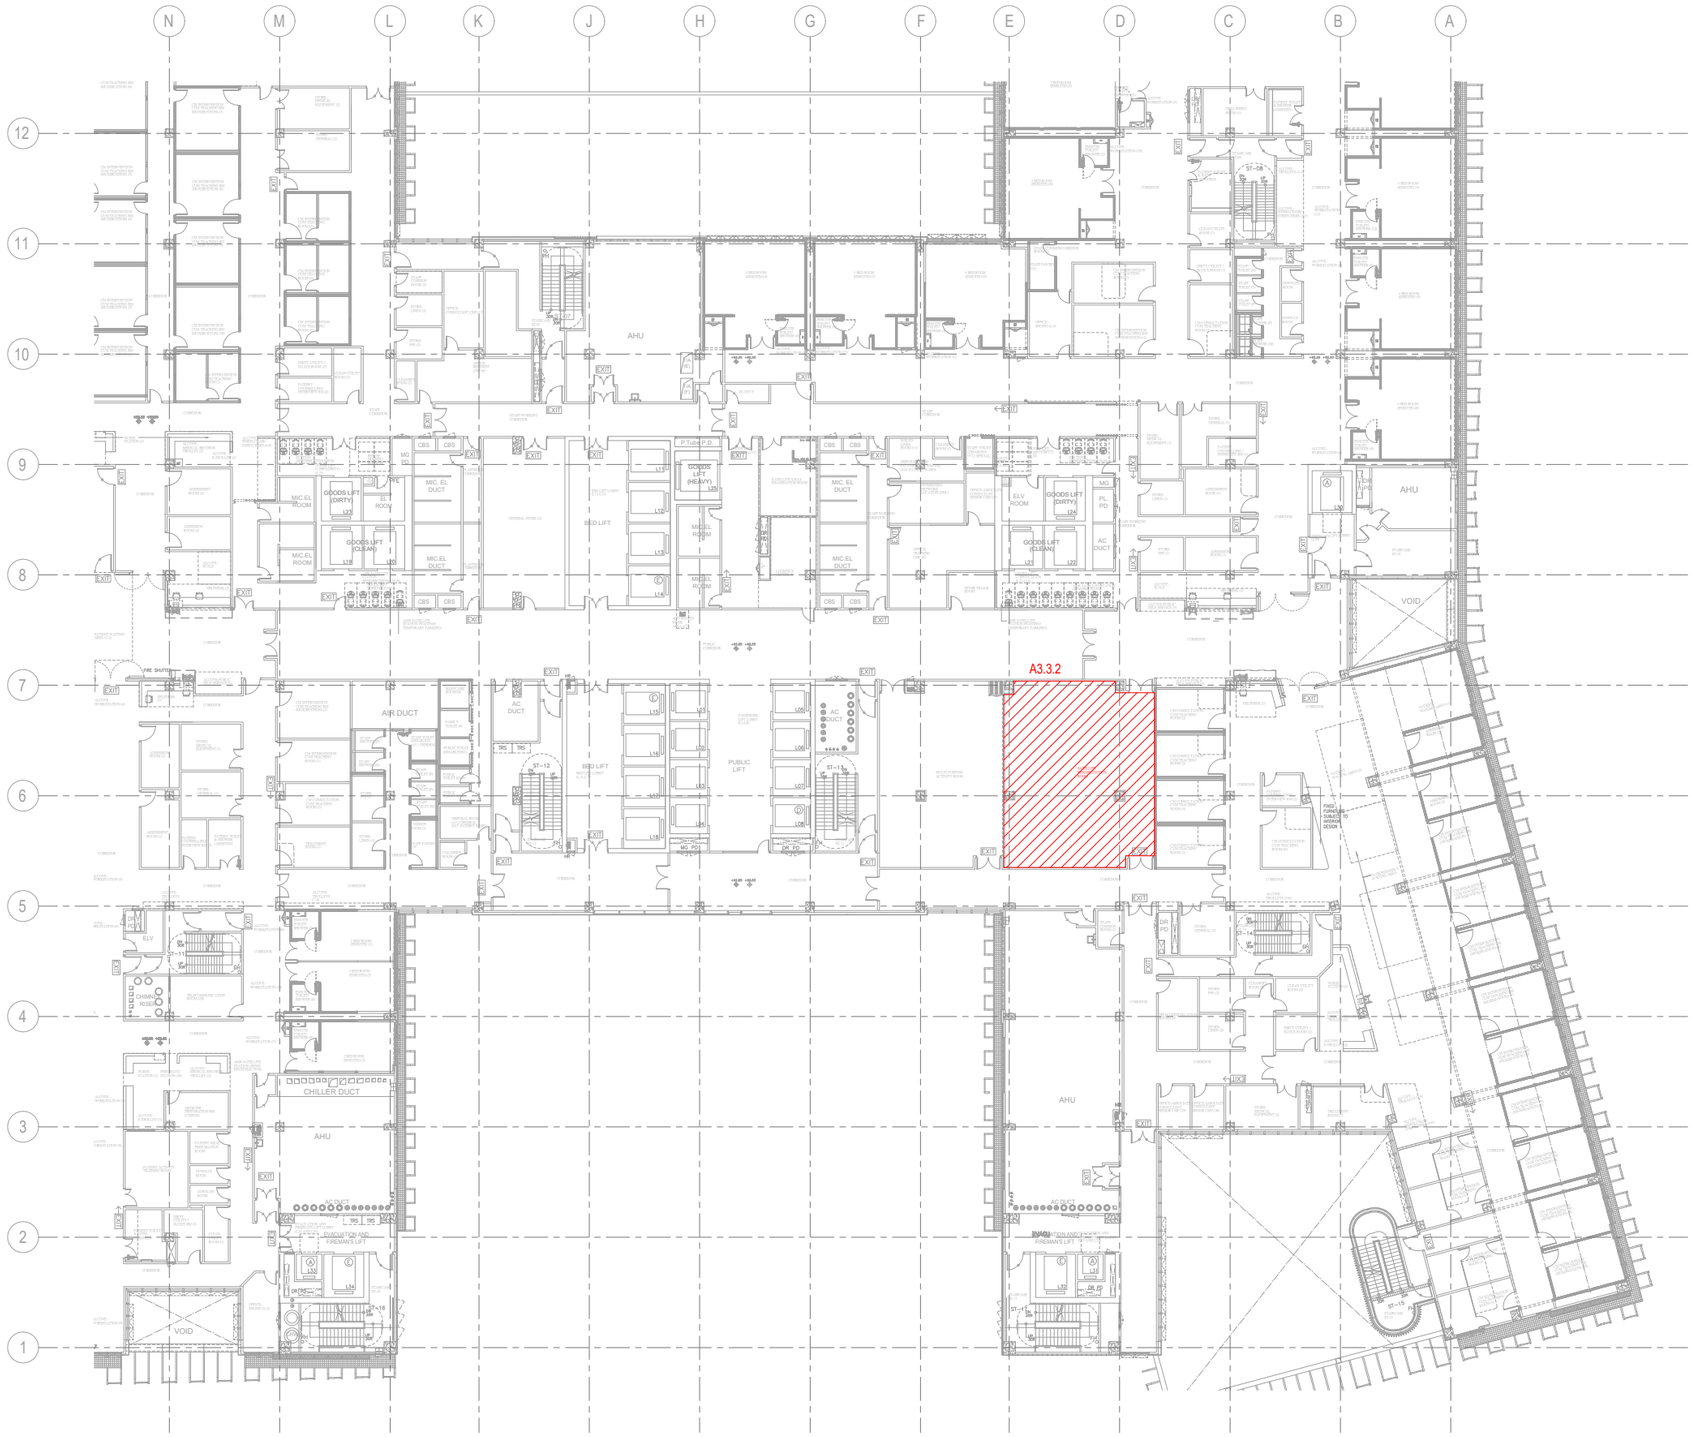

5/F KEY PLAN SCALE 1 : 500

COMPOSITE DRAWING SUBMISSION

REVISIONS

NUMBER	DESCRIPTION	DATE
0	FIRST SUBMISSION	MAR 2023

MAIN CONTRACTOR:
中國建築工程(香港)有限公司
CHINA STATE CONSTRUCTION ENGINEERING (HONG KONG) LIMITED

ARCHITECT
王歐陽(香港)有限公司
WONG & OUYANG (HK) LTD

STRUCTURAL ENGINEER

BUILDING SERVICES ENGINEER

LANDSCAPE DESIGNER

INTERIOR DESIGNER

MODULAR CONSTRUCTION DESIGNER
中國海龍建築科技有限公司
CHINA STATE HAILONG CONSTRUCTION TECHNOLOGY COMPANY LIMITED

MEDICAL CONSULTANT
中建國際醫療產業發展有限公司
CHINA STATE CONSTRUCTION INT'L MEDICAL INDUSTRY DEVELOPMENT CO., LTD.

CONTRACT NO.
SS K514

PROGRAMME NO.
001MZ & 116MH


PROJECT
DESIGN AND CONSTRUCTION OF CHINESE MEDICINE HOSPITAL AND GOVERNMENT CHINESE MEDICINES TESTING INSTITUTE IN TSEUNG KWAN O

DRAWING TITLE
COMPOSITE DRAWING OF CEILING HOIST WITH WALKING & LIFTING SLING SYSTEM AT 4-7F
5F KEY PLAN

DRAWN BY	RW/KL	DATE	MAR 2023
CHECKED BY	KT	DATE	MAR 2023
SCALE	1:500	JOB NO.	BJY

DRAWING NUMBER: BS/8515/A/COM/FPE-C3-03c/302
REV: 0

ARCHITECTURAL SERVICES DEPARTMENT

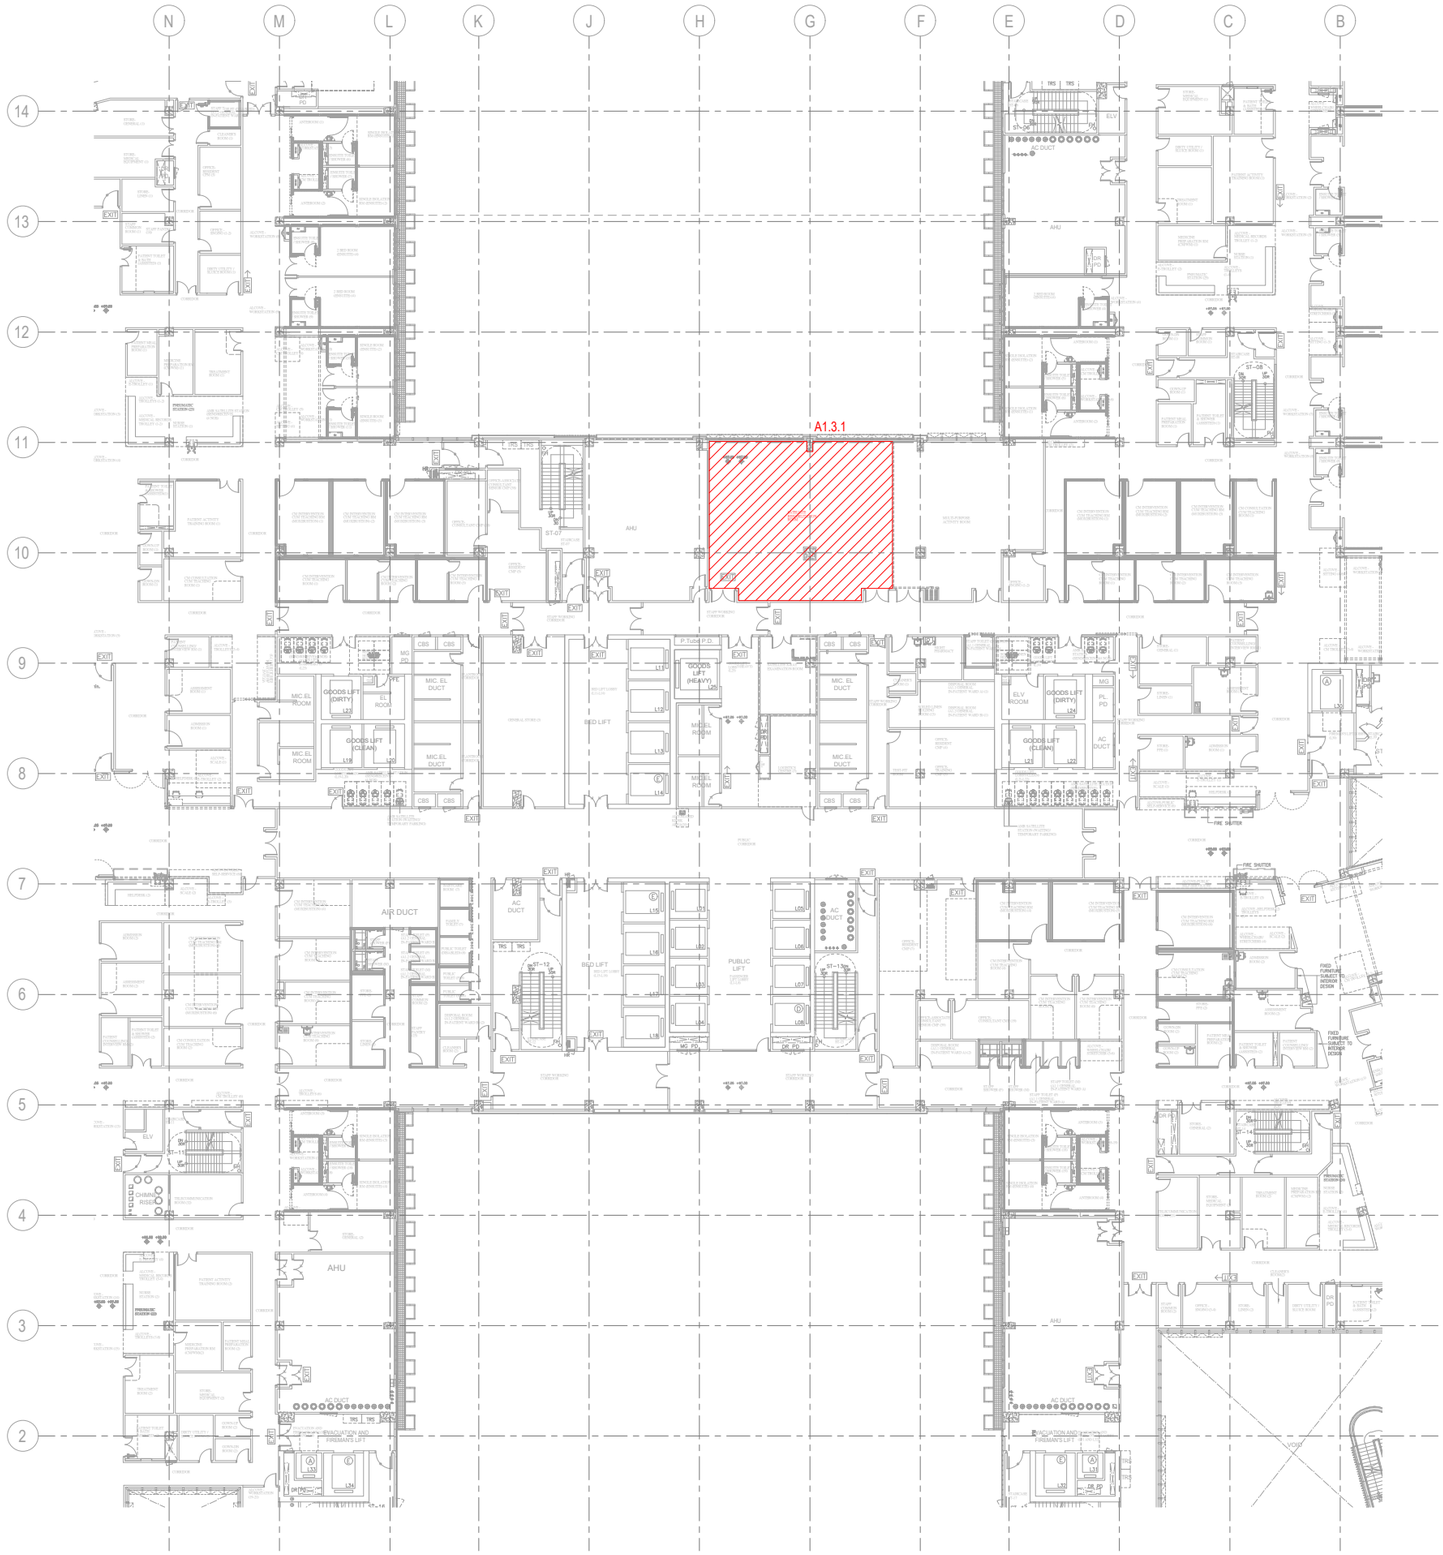

6/F KEY PLAN SCALE 1 : 500

COMPOSITE DRAWING SUBMISSION

REVISIONS

NUMBER	DESCRIPTION	DATE
0	FIRST SUBMISSION	MAR 2023

MAIN CONTRACTOR:
中國建築工程(香港)有限公司
CHINA STATE CONSTRUCTION ENGINEERING (HONG KONG) LIMITED

ARCHITECT
王歐陽(香港)有限公司
WONG & OUYANG (HK) LTD

STRUCTURAL ENGINEER

BUILDING SERVICES ENGINEER

LANDSCAPE DESIGNER

INTERIOR DESIGNER

MODULAR CONSTRUCTION DESIGNER
中國海龍建築科技有限公司
CHINA STATE HAILONG CONSTRUCTION TECHNOLOGY COMPANY LIMITED

MEDICAL CONSULTANT
中建國際醫療產業發展有限公司
CHINA STATE CONSTRUCTION INT'L MEDICAL INDUSTRY DEVELOPMENT CO., LTD.

CONTRACT NO.
SS K514


PROGRAMME NO.
001MZ & 116MH

PROJECT
DESIGN AND CONSTRUCTION OF CHINESE MEDICINE HOSPITAL AND GOVERNMENT CHINESE MEDICINES TESTING INSTITUTE IN TSEUNG KWAN O

DRAWING TITLE
COMPOSITE DRAWING OF CEILING HOIST WITH WALKING & LIFTING SLING SYSTEM AT 4-7F
6F KEY PLAN

DRAWN BY RW/KL	DATE MAR 2023
CHECKED BY KT	DATE MAR 2023
SCALE 1:500	JOB NO. BJY
DRAWING NUMBER BS/8515/A/COM/FPE-C3-03c/303	REV 0

ARCHITECTURAL SERVICES DEPARTMENT

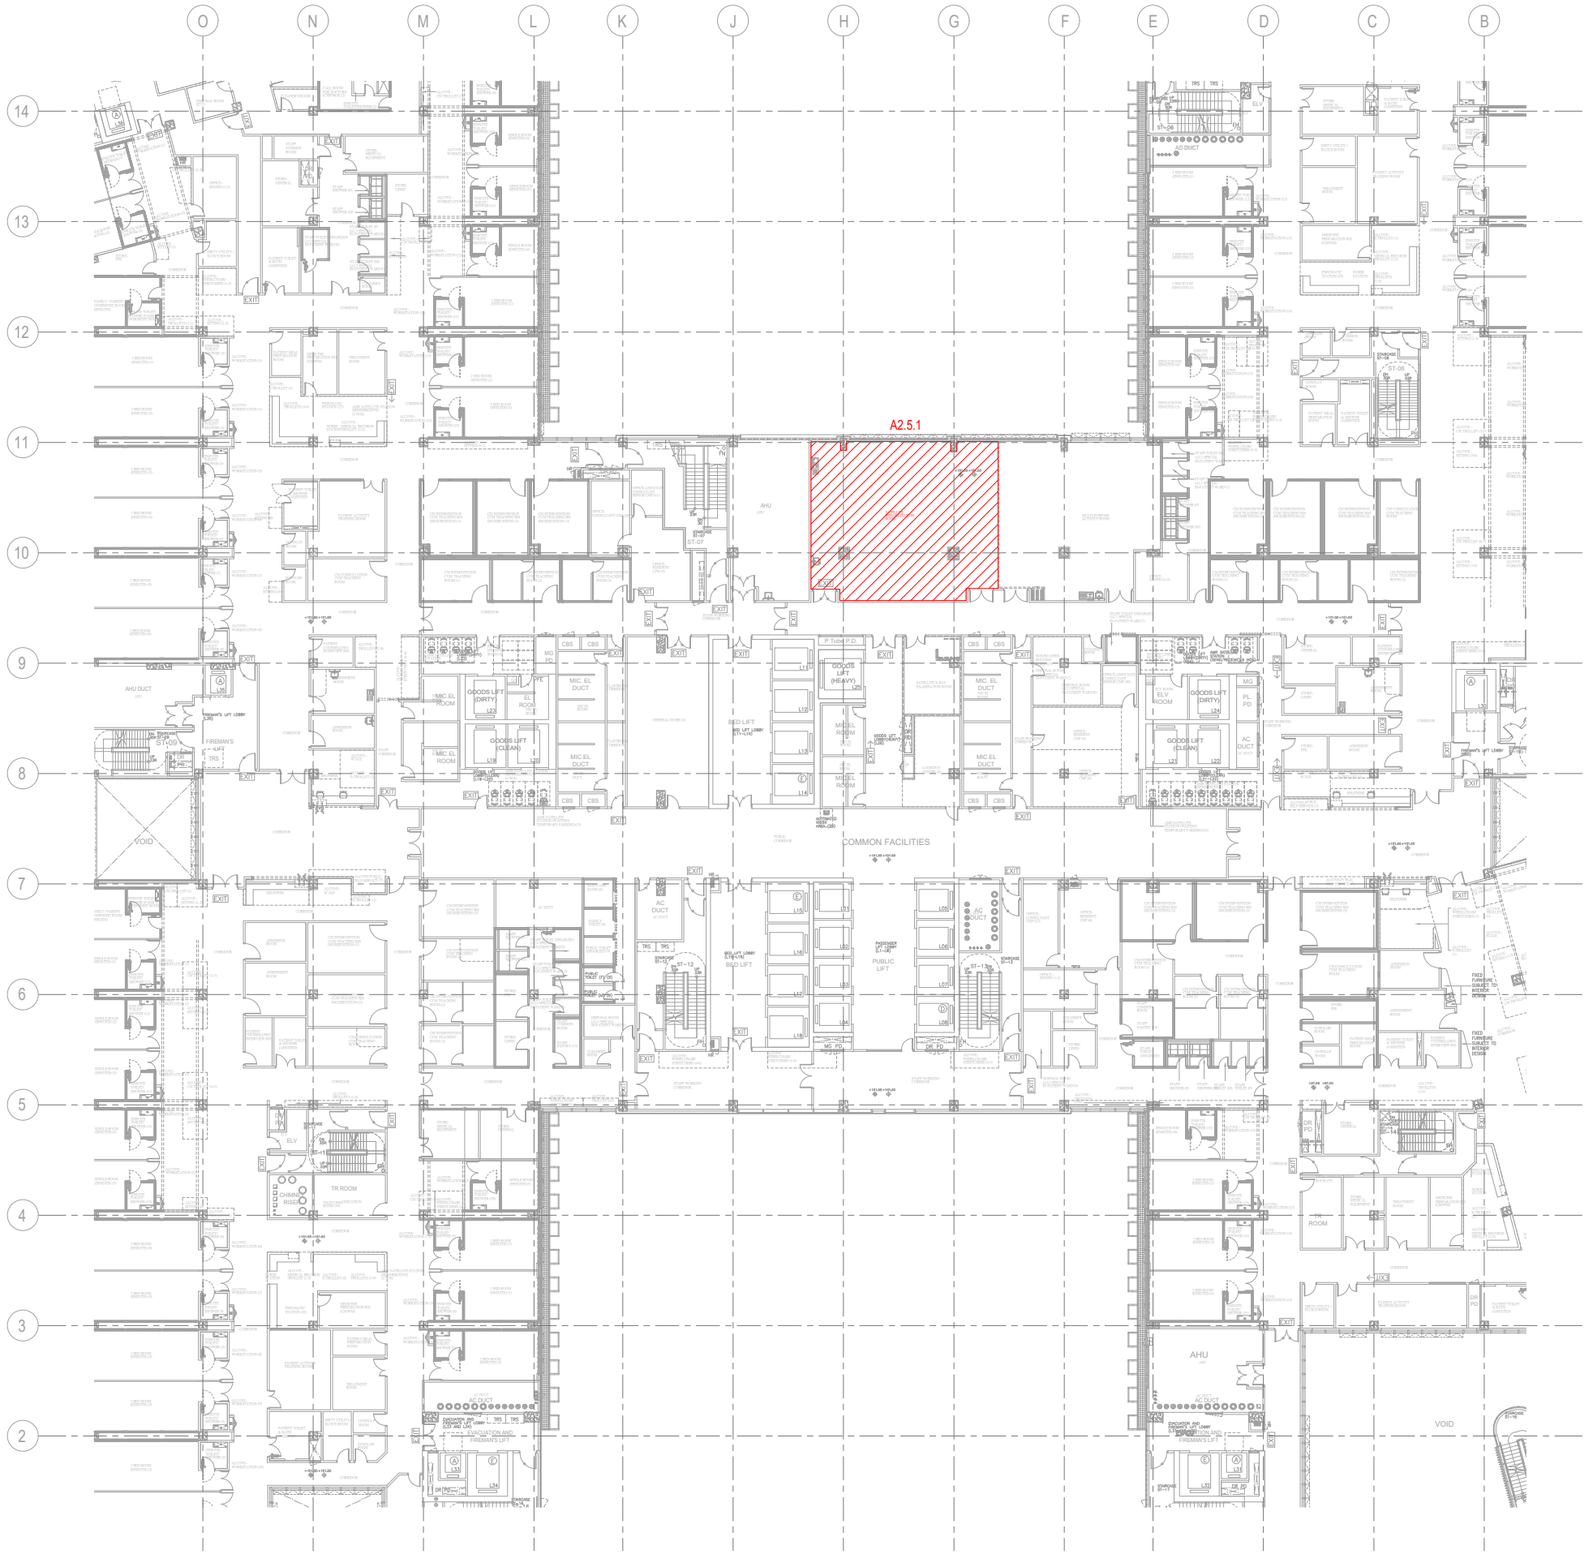

7/F KEY PLAN SCALE 1 : 500

COMPOSITE DRAWING SUBMISSION

REVISIONS

NUMBER	DESCRIPTION	DATE
0	FIRST SUBMISSION	MAR 2023

MAIN CONTRACTOR:
中國建築工程(香港)有限公司
CHINA STATE CONSTRUCTION ENGINEERING (HONG KONG) LIMITED

ARCHITECT
王歐陽(香港)有限公司
WONG & OUYANG (HK) LTD

STRUCTURAL ENGINEER

BUILDING SERVICES ENGINEER

LANDSCAPE DESIGNER

INTERIOR DESIGNER

MODULAR CONSTRUCTION DESIGNER
中國海龍建築科技有限公司
CHINA STATE HAILONG CONSTRUCTION TECHNOLOGY COMPANY LIMITED

MEDICAL CONSULTANT
中建國際醫療產業發展有限公司
CHINA STATE CONSTRUCTION INT'L MEDICAL INDUSTRY DEVELOPMENT CO., LTD.

CONTRACT NO.
SS K514

PROGRAMME NO.
001MZ & 116MH


PROJECT
DESIGN AND CONSTRUCTION OF CHINESE MEDICINE HOSPITAL AND GOVERNMENT CHINESE MEDICINES TESTING INSTITUTE IN TSEUNG KWAN O

DRAWING TITLE
COMPOSITE DRAWING OF CEILING HOIST WITH WALKING & LIFTING SLING SYSTEM AT 4-7F
7F KEY PLAN

DRAWN BY RW/KL	DATE MAR 2023
CHECKED BY KT	DATE MAR 2023
SCALE 1:500	JOB NO. BJY
DRAWING NUMBER BS/8515/A/COM/FPE-C3-03c/304	REV 0

ARCHITECTURAL SERVICES DEPARTMENT

Remark: Typical mounting detail shown is for reference only. The ceiling hoist supplier shall design, propose and install their own mounting detail, verify all site conditions, and take full responsibility for the structural adequacy and safety of the final installation.

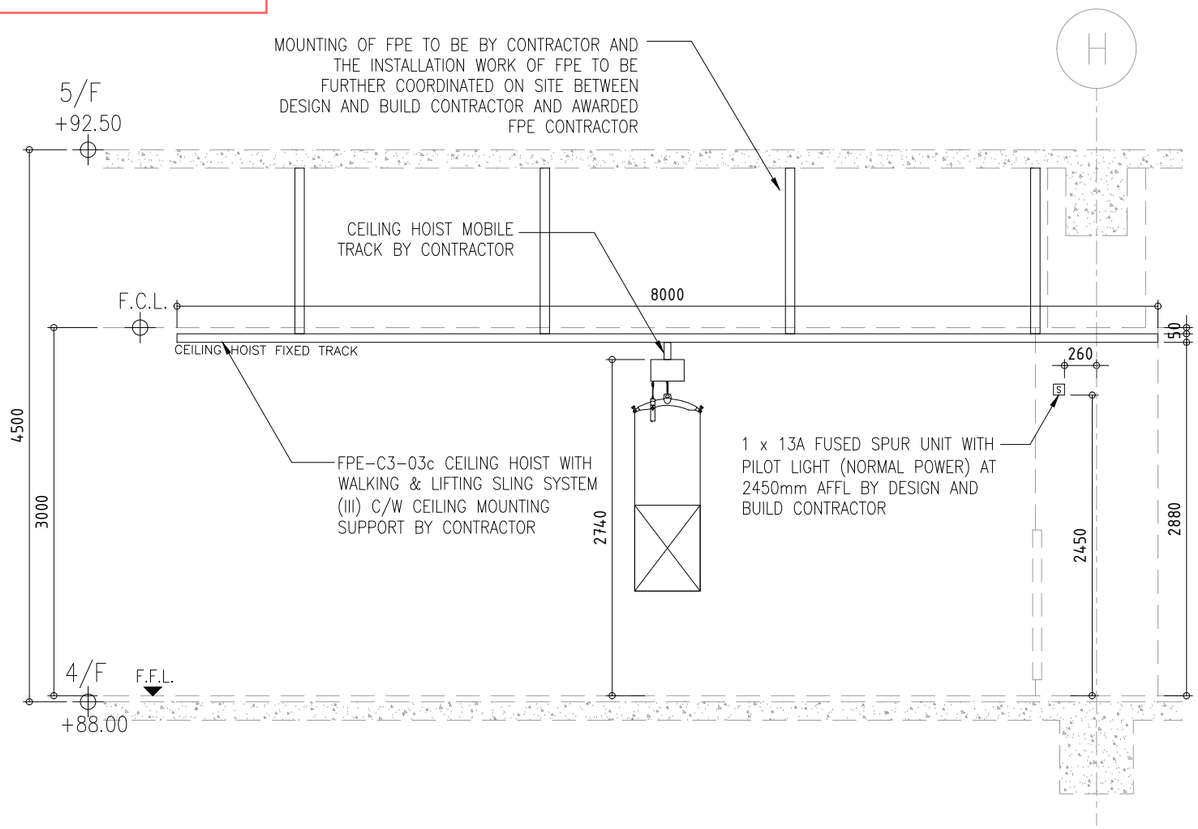

ELEVATION A

REFERENCE LAYOUT PLAN:
BS/8515/A/COM/FPE-C3-03c/201

0 500 1000 1500 2000 2500
MILLIMETRES
1 : 50

COMPOSITE DRAWING SUBMISSION

REVISIONS

NUMBER	DESCRIPTION	DATE
0	FIRST SUBMISSION	MAR 2023
1	SECOND SUBMISSION	JUN 2023
2	THIRD SUBMISSION	DEC 2023
3	FOURTH SUBMISSION	MAR 2024

MAIN CONTRACTOR:
中國建築工程(華洲)有限公司
CHINA STATE CONSTRUCTION ENGINEERING (HONG KONG) LIMITED

ARCHITECT
王歐陽(香港)有限公司
WONG & OUYANG (HK) LTD

STRUCTURAL ENGINEER

BUILDING SERVICES ENGINEER

LANDSCAPE DESIGNER

INTERIOR DESIGNER

MODULAR CONSTRUCTION DESIGNER
中國海龍建築科技有限公司
CHINA STATE HAILONG CONSTRUCTION TECHNOLOGY COMPANY LIMITED

MEDICAL CONSULTANT
中建國際醫療產業發展有限公司
CHINA STATE CONSTRUCTION INT'L MEDICAL INDUSTRY DEVELOPMENT CO., LTD.

CONTRACT NO.
SS K514

PROGRAMME NO.
001MZ & 116MH


PROJECT
DESIGN AND CONSTRUCTION OF CHINESE MEDICINE HOSPITAL AND GOVERNMENT CHINESE MEDICINES TESTING INSTITUTE IN TSEUNG KWAN O

DRAWING TITLE
COMPOSITE DRAWING OF CEILING HOIST WITH WALKING & LIFTING SLING SYSTEM AT 4-7F
4F ELEVATION A

DRAWN BY RW/KL	DATE MAR2024
CHECKED BY KT	DATE MAR2024
SCALE 1:50	JOB NO. BJY
DRAWING NUMBER BS/8515/A/COM/FPE-C3-03c/901	REV 3

ARCHITECTURAL SERVICES DEPARTMENT

Remark: Typical mounting detail shown is for reference only. The ceiling hoist supplier shall design, propose and install their own mounting detail, verify all site conditions, and take full responsibility for the structural adequacy and safety of the final installation.

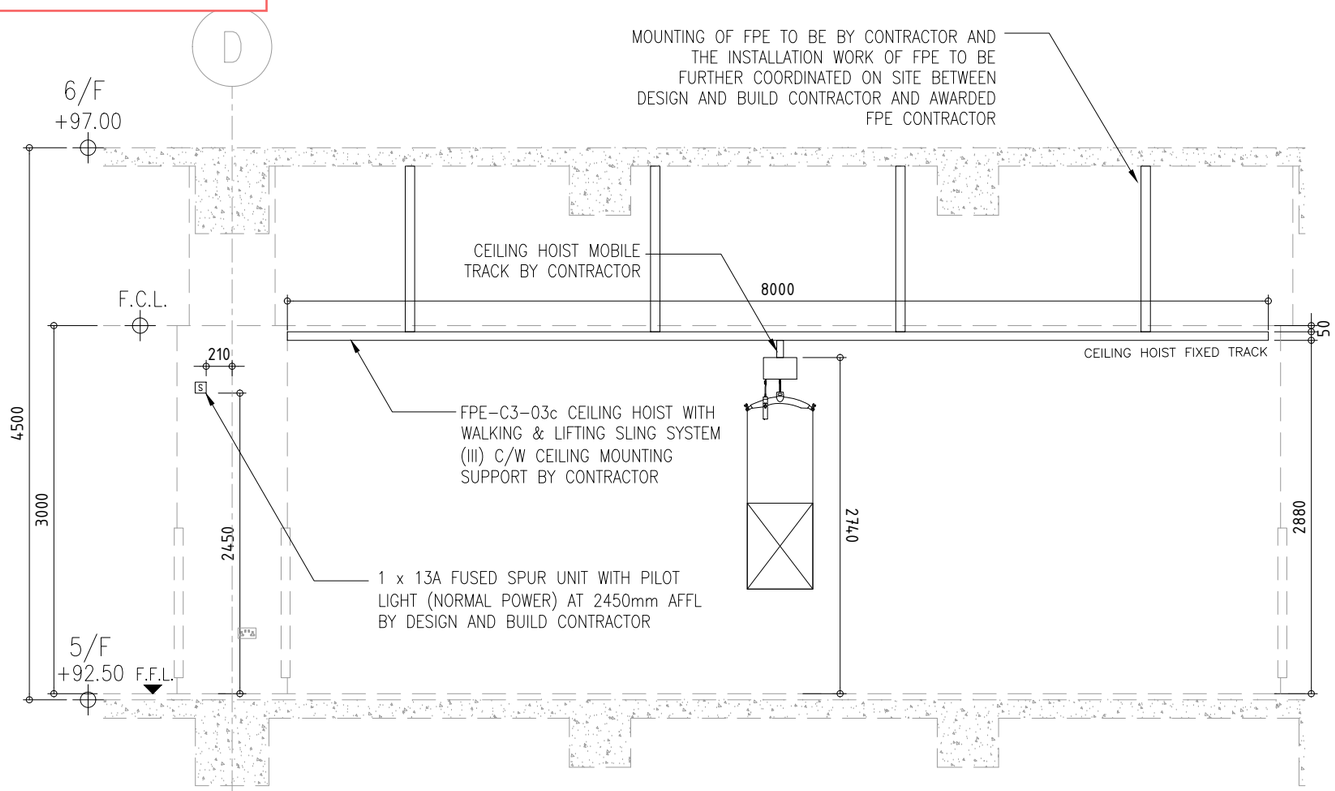

ELEVATION A

REFERENCE LAYOUT PLAN:
BS/8515/A/COM/FPE-C3-03c/202

0 500 1000 1500 2000 2500
MILLIMETRES

1 : 50

COMPOSITE DRAWING SUBMISSION

REVISIONS

NUMBER	DESCRIPTION	DATE
0	FIRST SUBMISSION	MAR 2023
1	SECOND SUBMISSION	JUN 2023
2	THIRD SUBMISSION	DEC 2023
3	FOURTH SUBMISSION	MAR 2024

MAIN CONTRACTOR:
中國建築工程(香港)有限公司
CHINA STATE CONSTRUCTION ENGINEERING (HONG KONG) LIMITED

ARCHITECT
王歐陽(香港)有限公司
WONG & OUYANG (HK) LTD

STRUCTURAL ENGINEER
SW

BUILDING SERVICES ENGINEER
msp

LANDSCAPE DESIGNER
ADI

INTERIOR DESIGNER

MODULAR CONSTRUCTION DESIGNER
中國海龍建築科技有限公司
CHINA STATE HAILONG CONSTRUCTION TECHNOLOGY COMPANY LIMITED

MEDICAL CONSULTANT
中建國際醫療產業發展有限公司
CHINA STATE CONSTRUCTION INT'L MEDICAL INDUSTRY DEVELOPMENT CO., LTD.

CONTRACT NO.
SS K514

PROGRAMME NO.
001MZ & 116MH


PROJECT
DESIGN AND CONSTRUCTION OF CHINESE MEDICINE HOSPITAL AND GOVERNMENT CHINESE MEDICINES TESTING INSTITUTE IN TSEUNG KWAN O

DRAWING TITLE
COMPOSITE DRAWING OF CEILING HOIST WITH WALKING & LIFTING SLING SYSTEM AT 4-7F
5F ELEVATION A

DRAWN BY	RW/KL	DATE	MAR2024
CHECKED BY	KT	DATE	MAR2024
SCALE	1:50	JOB NO.	BJY
DRAWING NUMBER	BS/8515/A/COM/FPE-C3-03c/902	REV	3

ARCHITECTURAL SERVICES DEPARTMENT

Remark: Typical mounting detail shown is for reference only. The ceiling hoist supplier shall design, propose and install their own mounting detail, verify all site conditions, and take full responsibility for the structural adequacy and safety of the final installation.

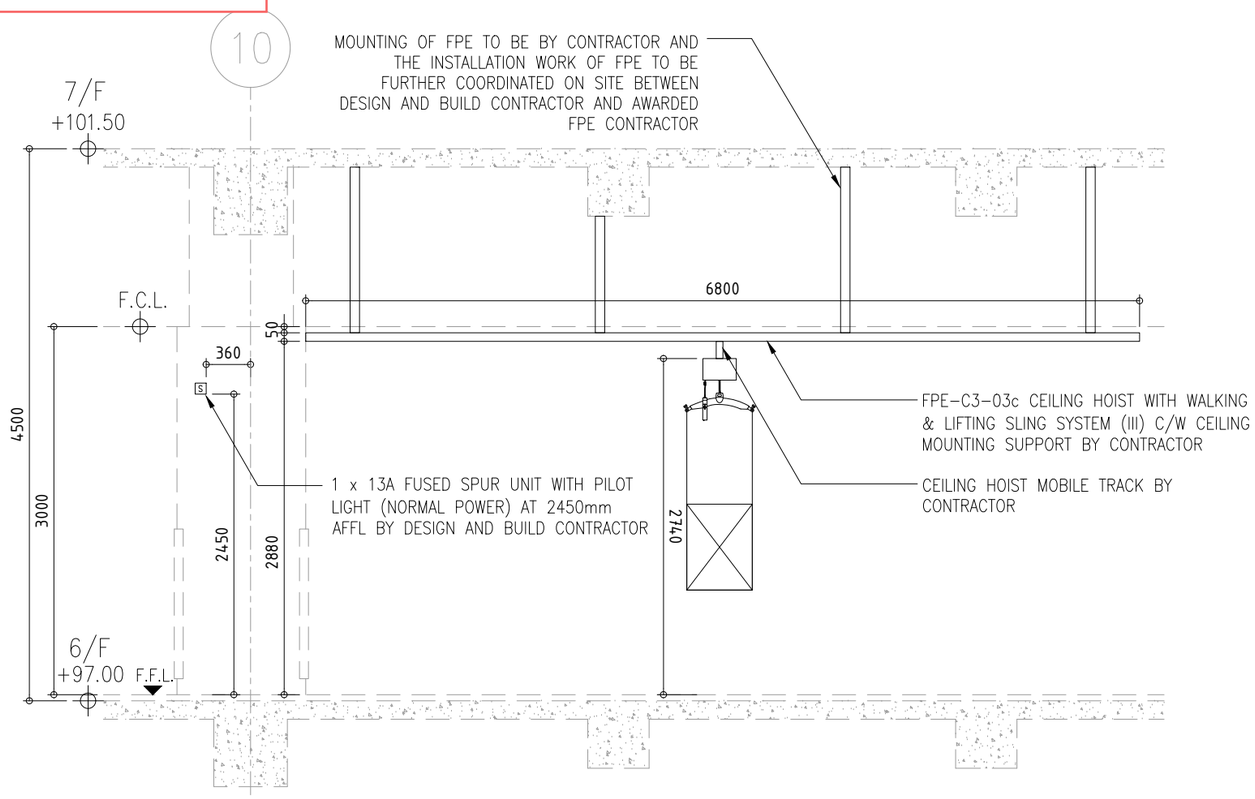

ELEVATION A

REFERENCE LAYOUT PLAN:
BS/8515/A/COM/FPE-C3-03c/203

0 500 1000 1500 2000 2500
MILLIMETRES
1 : 50

COMPOSITE DRAWING SUBMISSION

REVISIONS

NUMBER	DESCRIPTION	DATE
0	FIRST SUBMISSION	MAR 2023
1	SECOND SUBMISSION	JUN 2023
2	THIRD SUBMISSION	DEC 2023
3	FOURTH SUBMISSION	MAR 2024

MAIN CONTRACTOR:
中國建築工程(香港)有限公司
CHINA STATE CONSTRUCTION ENGINEERING (HONG KONG) LIMITED

ARCHITECT
王歐陽(香港)有限公司
WONG & OUYANG (HK) LTD

STRUCTURAL ENGINEER

BUILDING SERVICES ENGINEER

LANDSCAPE DESIGNER

INTERIOR DESIGNER

MODULAR CONSTRUCTION DESIGNER
中國海龍建築科技有限公司
CHINA STATE HAILONG CONSTRUCTION TECHNOLOGY COMPANY LIMITED

MEDICAL CONSULTANT
中建國際醫療產業發展有限公司
CHINA STATE CONSTRUCTION INT'L MEDICAL INDUSTRY DEVELOPMENT CO., LTD.

CONTRACT NO.
SS K514

PROGRAMME NO.
001MZ & 116MH


PROJECT
DESIGN AND CONSTRUCTION OF CHINESE MEDICINE HOSPITAL AND GOVERNMENT CHINESE MEDICINES TESTING INSTITUTE IN TSEUNG KWAN O

DRAWING TITLE
COMPOSITE DRAWING OF CEILING HOIST WITH WALKING & LIFTING SLING SYSTEM AT 4-7F
6F ELEVATION A

DRAWN BY RW/KL	DATE MAR2024
CHECKED BY KT	DATE MAR2024
SCALE 1:50	JOB NO. BJY
DRAWING NUMBER BS/8515/A/COM/FPE-C3-03c/903	REV 3

ARCHITECTURAL SERVICES DEPARTMENT

Remark: Typical mounting detail shown is for reference only. The ceiling hoist supplier shall design, propose and install their own mounting detail, verify all site conditions, and take full responsibility for the structural adequacy and safety of the final installation.

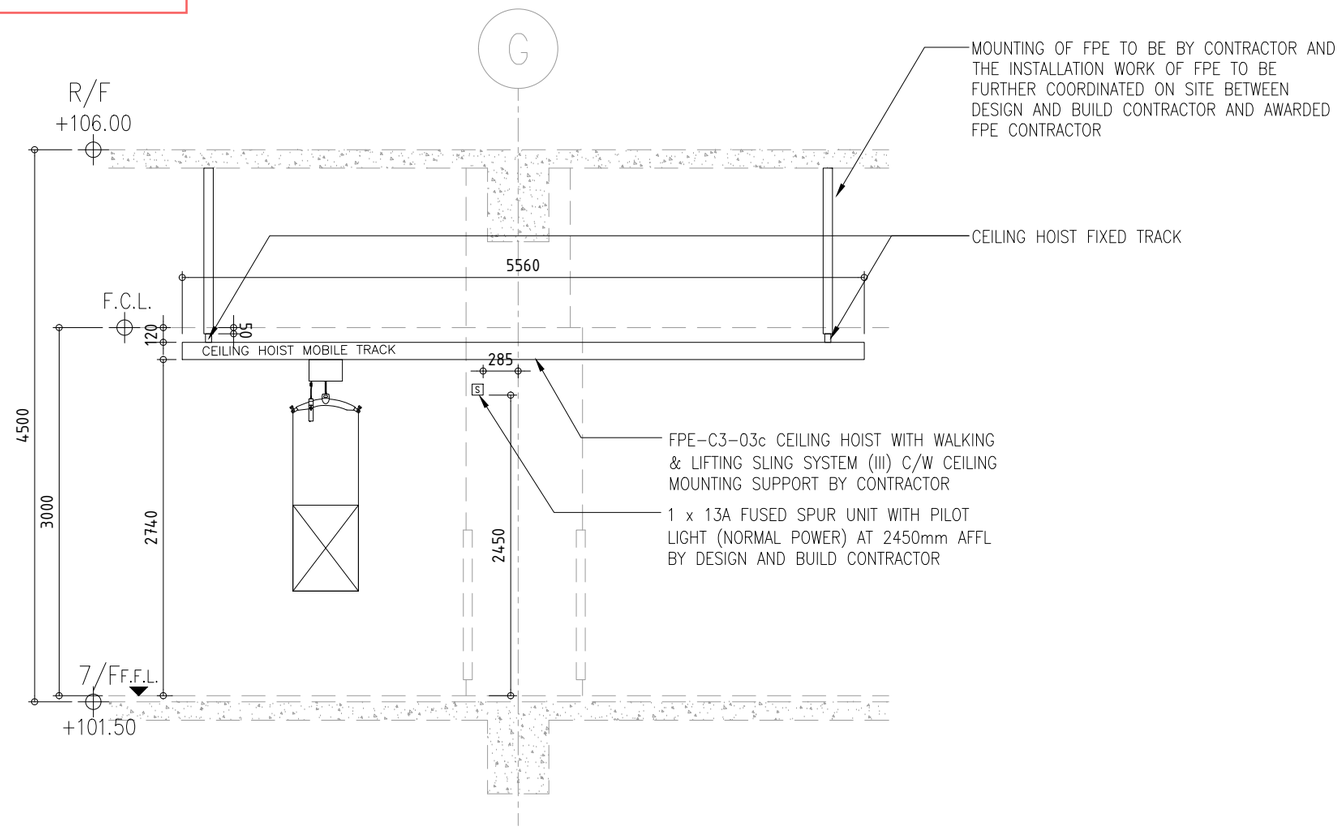

ELEVATION A

REFERENCE LAYOUT PLAN:
BS/8515/A/COM/FPE-C3-03c/204

0 500 1000 1500 2000 2500
MILLIMETRES

1 : 50

COMPOSITE DRAWING SUBMISSION

REVISIONS

NUMBER	DESCRIPTION	DATE
0	FIRST SUBMISSION	MAR 2023
1	SECOND SUBMISSION	JUN 2023
2	THIRD SUBMISSION	DEC 2023
3	FOURTH SUBMISSION	MAR 2024
4	FIFTH SUBMISSION	MAY 2024

MAIN CONTRACTOR:
中國建築工程(香港)有限公司
CHINA STATE CONSTRUCTION ENGINEERING (HONG KONG) LIMITED

ARCHITECT
王歐陽(香港)有限公司
WONG & OUYANG (HK) LTD

STRUCTURAL ENGINEER
SWI

BUILDING SERVICES ENGINEER
msp

LANDSCAPE DESIGNER
ADI

INTERIOR DESIGNER

MODULAR CONSTRUCTION DESIGNER
中國海龍建築科技有限公司
CHINA STATE HAILONG CONSTRUCTION TECHNOLOGY COMPANY LIMITED

MEDICAL CONSULTANT
中建國際醫療產業發展有限公司
CHINA STATE CONSTRUCTION INT'L MEDICAL INDUSTRY DEVELOPMENT CO., LTD.

CONTRACT NO.
SS K514


PROGRAMME NO.
001MZ & 116MH

PROJECT
DESIGN AND CONSTRUCTION OF CHINESE MEDICINE HOSPITAL AND GOVERNMENT CHINESE MEDICINES TESTING INSTITUTE IN TSEUNG KWAN O

DRAWING TITLE
COMPOSITE DRAWING OF CEILING HOIST WITH WALKING & LIFTING SLING SYSTEM AT 4-7F
7F ELEVATION A


DRAWN BY RW/KL	DATE MAR2024
CHECKED BY KT	DATE MAR2024
SCALE 1:50	JOB NO. BJY
DRAWING NUMBER BS/8515/A/COM/FPE-C3-03c/904	REV 4

ARCHITECTURAL SERVICES DEPARTMENT

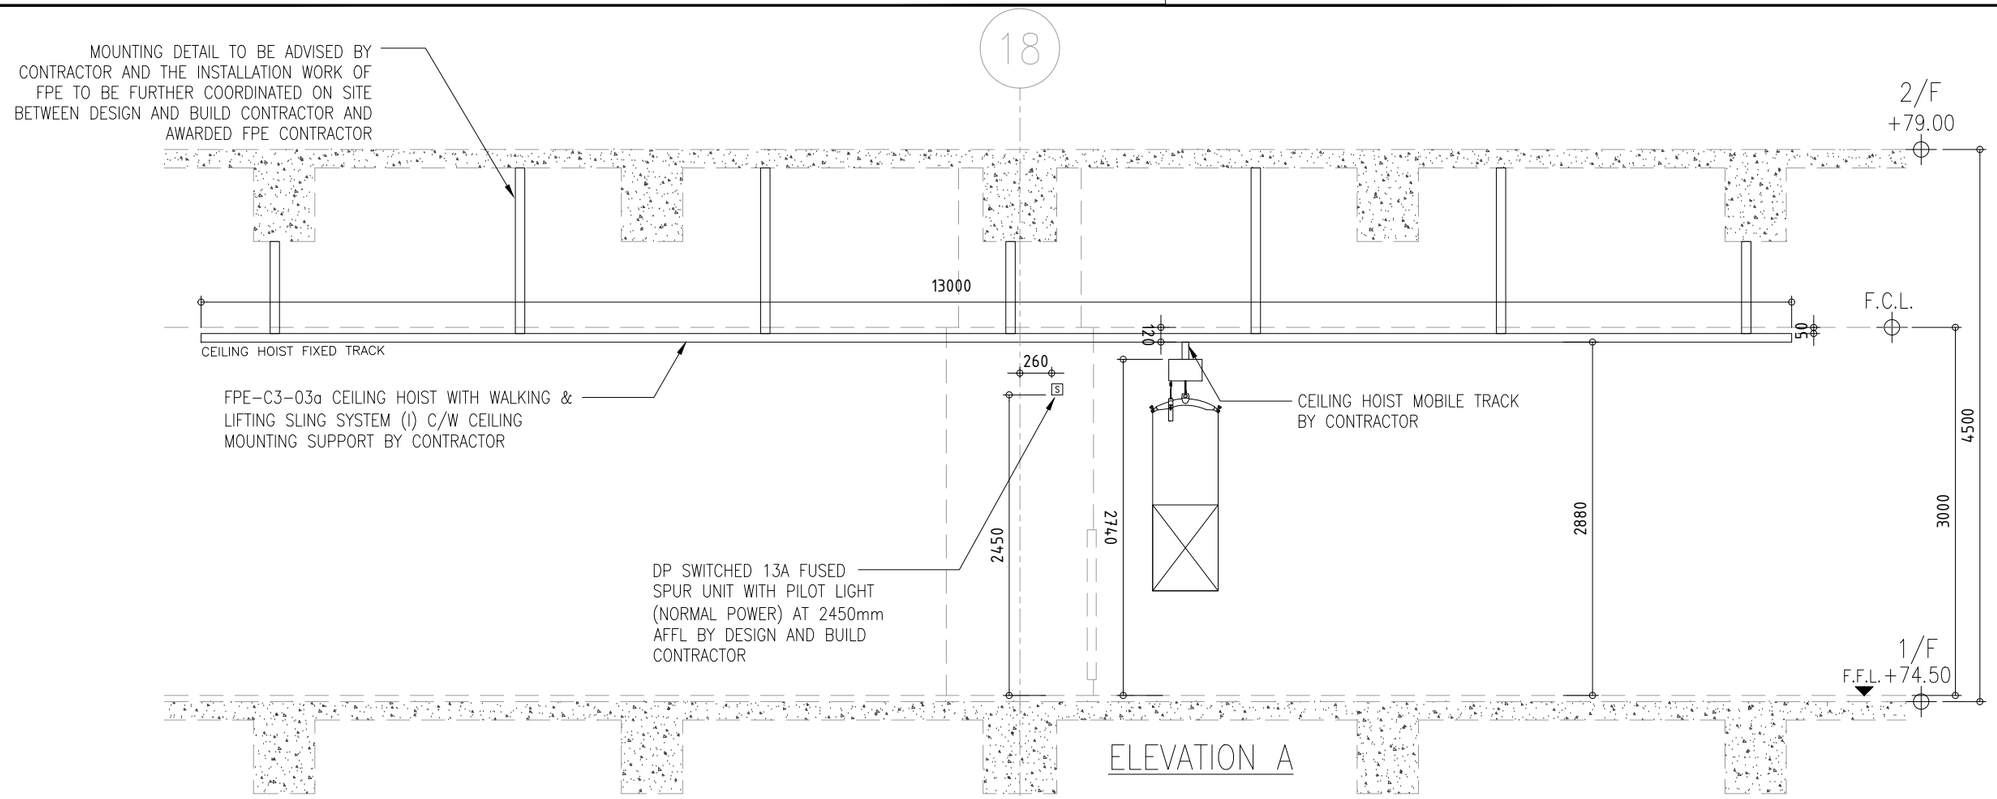

ELEVATION A

REFERENCE LAYOUT PLAN:
BS/8515/A/COM/FPE-C3-03a&03b/201

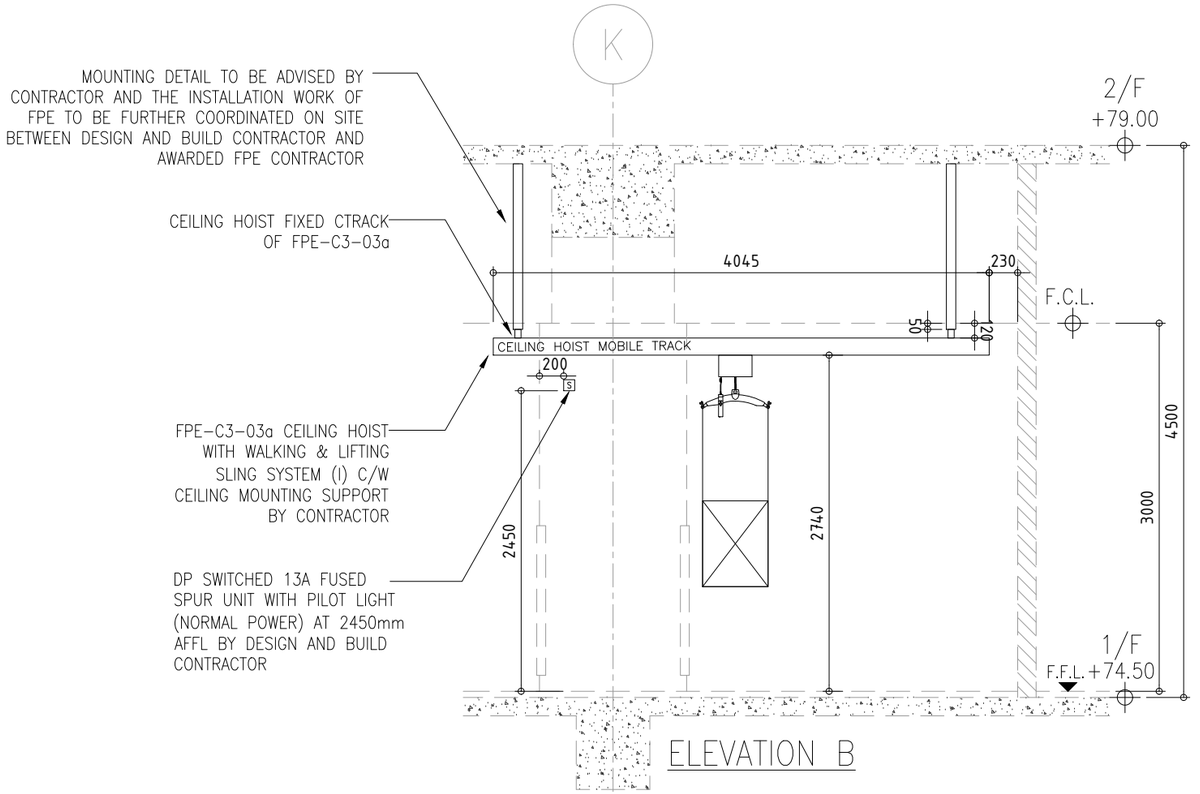


ELEVATION B

REFERENCE LAYOUT PLAN:
BS/8515/A/COM/FPE-3-03a&03b/201

0 500 1000 1500 2000 2500
MILLIMETRES

1 : 50

ARCHITECTURAL SERVICES DEPARTMENT

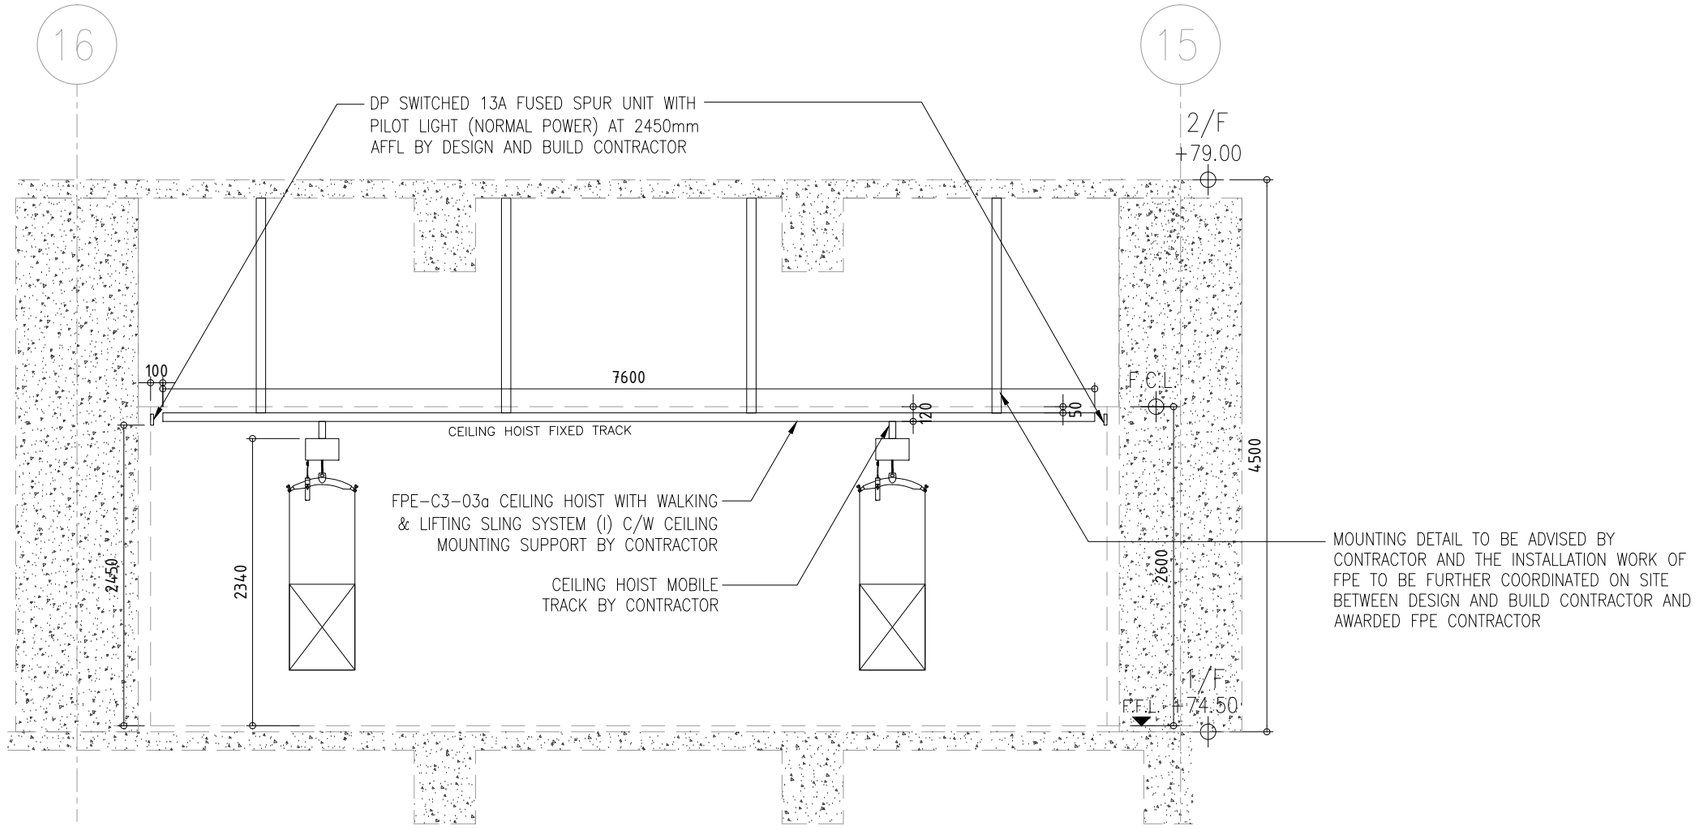

ELEVATION C

REFERENCE LAYOUT PLAN:
BS/8515/A/COM/FPE-C3-03a&03b/202

0 500 1000 1500 2000 2500
MILLIMETRES
1 : 50

ARCHITECTURAL SERVICES DEPARTMENT